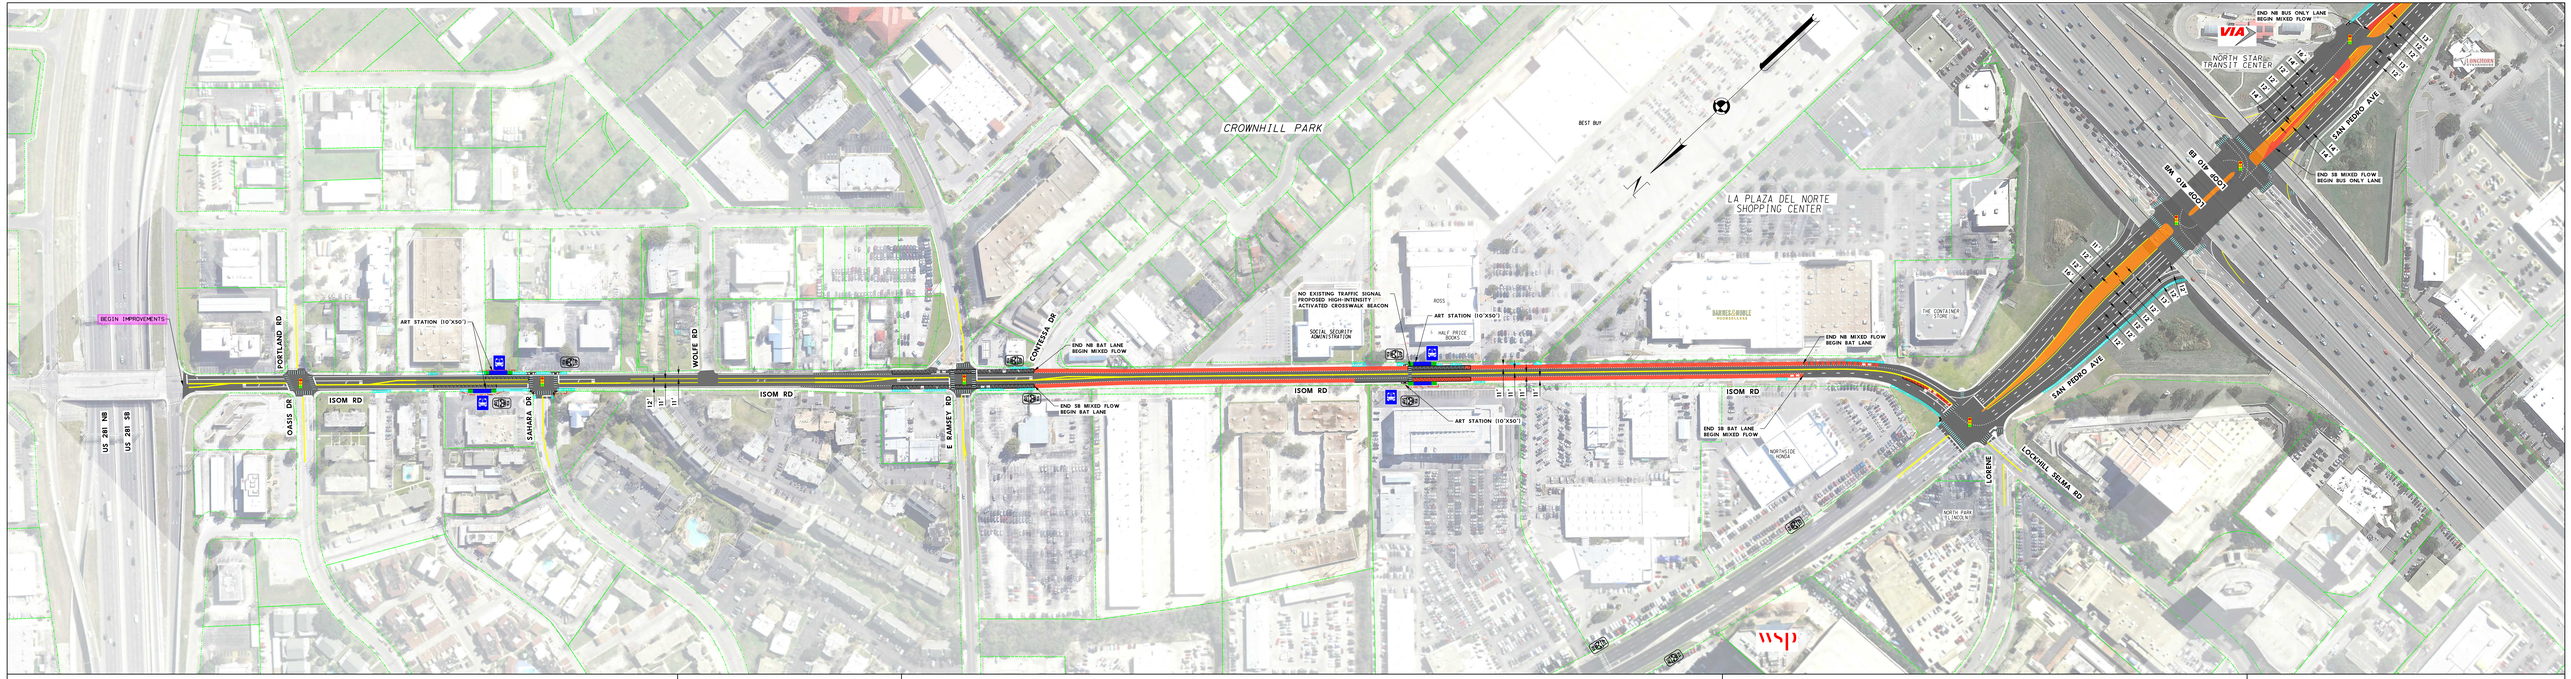


LEGEND

- PROPOSED ART STATION
- BUS ONLY LANE
- ART STATION PED WALKWAY
- PROPOSED SIDEWALK
- BIKE LANE
- PROPOSED BIKE PARKING
- TRAFFIC SIGNAL
- EXISTING RIGHT OF WAY
- POTENTIAL RIGHT OF WAY IMPACTS
- EXISTING TRANSIT STOP LOCATION
- MEDIAN
- CONCRETE
- DRIVEWAY

SCALE: 1"=100'

PRELIMINARY

SUBJECT TO REVISION
NOT FOR CONSTRUCTION

DRAFT
FOR DISCUSSION/REVIEW ONLY
CURRENT AS OF:
3/23/2023


VIA ART NORTH/SOUTH CORRIDOR CONCEPT PLAN

US 281 TO LOOP 410

ROLL PLOT SHEET: 1 OF 8

WSP USA Inc
9311 San Pedro St., Suite 700
San Antonio, TX 78216
TEL: 210-247-4360
TBPE F-2263

VIA METROPOLITAN TRANSIT
San Antonio, Texas

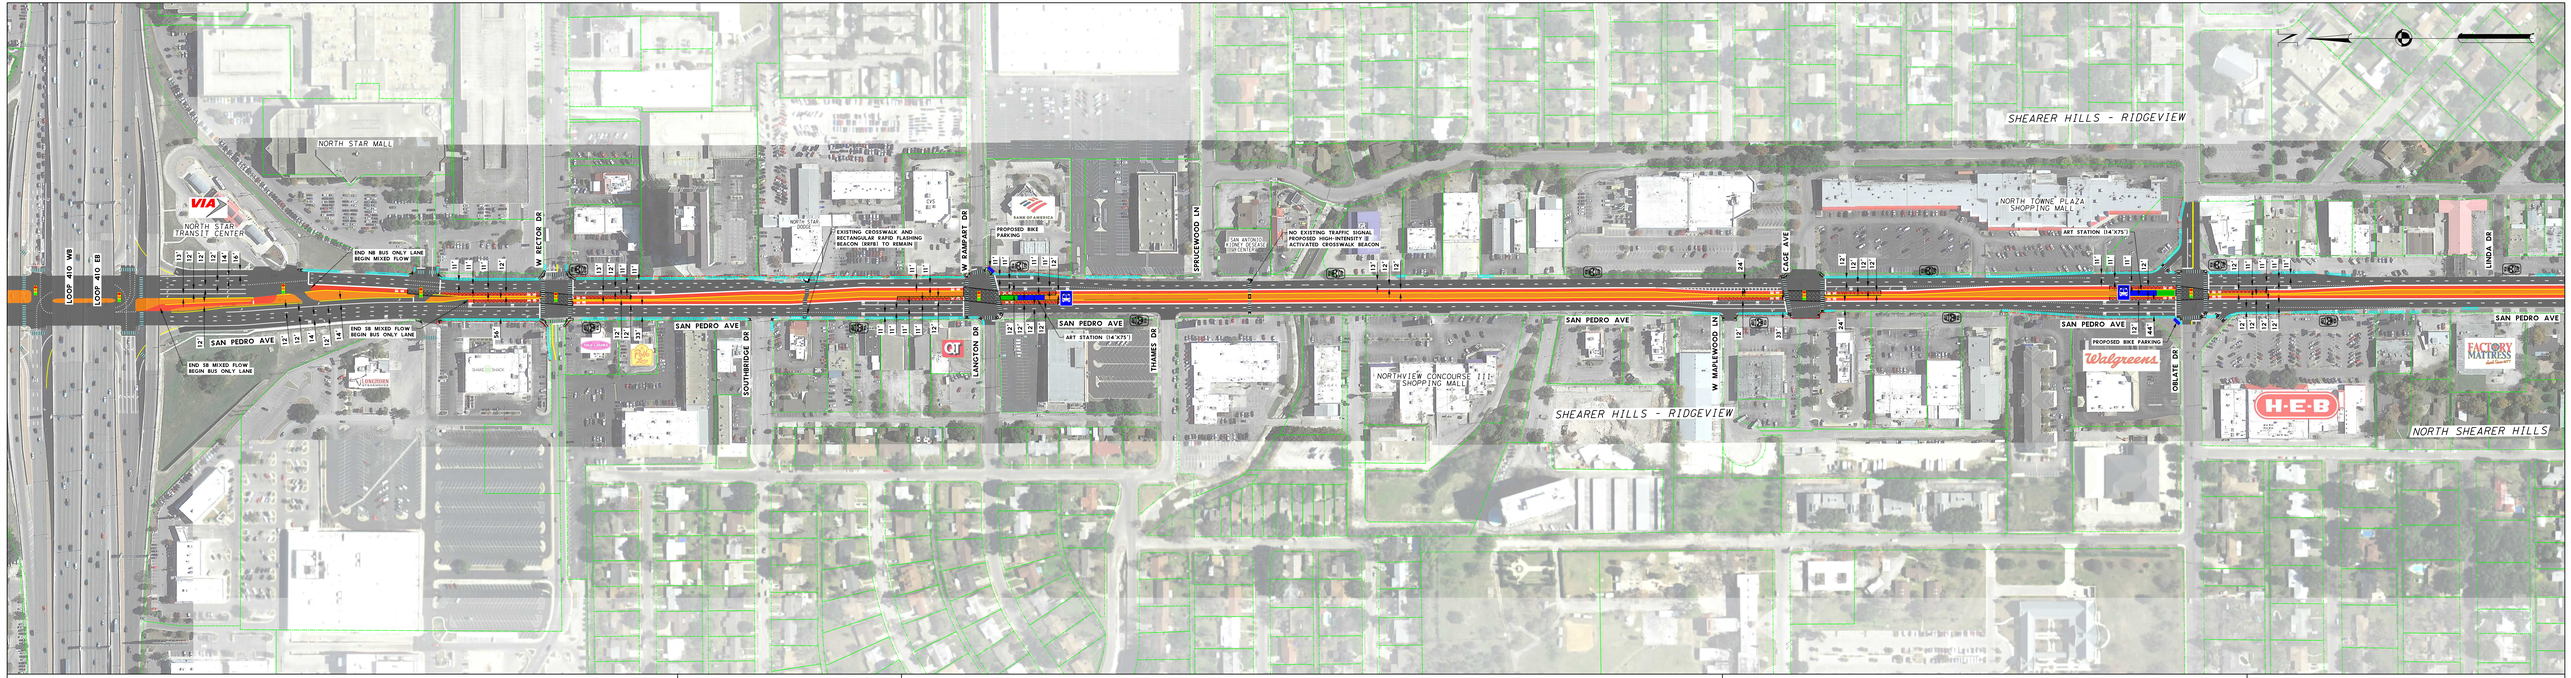

LEGEND

- PROPOSED ART STATION
- BUS ONLY LANE
- ART STATION PED WALKWAY
- PROPOSED SIDEWALK
- BIKE LANE
- PROPOSED BIKE PARKING
- TRAFFIC SIGNAL
- EXISTING RIGHT OF WAY
- POTENTIAL RIGHT OF WAY IMPACTS
- EXISTING TRANSIT STOP LOCATION
- MEDIAN
- CONCRETE
- DRIVEWAY

SCALE: 1"=100'

PRELIMINARY

SUBJECT TO REVISION
NOT FOR CONSTRUCTION

DRAFT
FOR DISCUSSION/REVIEW ONLY
CURRENT AS OF:
3/27/2023


VIA ART NORTH/SOUTH CORRIDOR CONCEPT PLAN

LOOP 410 TO LINDA DR

ROLL PLOT SHEET: 2 OF 8

WSP USA Inc
9311 San Pedro St., Suite 700
San Antonio, TX 78216
TEL: 210-247-4360
TBPE F-2263

VIA METROPOLITAN TRANSIT
San Antonio, Texas

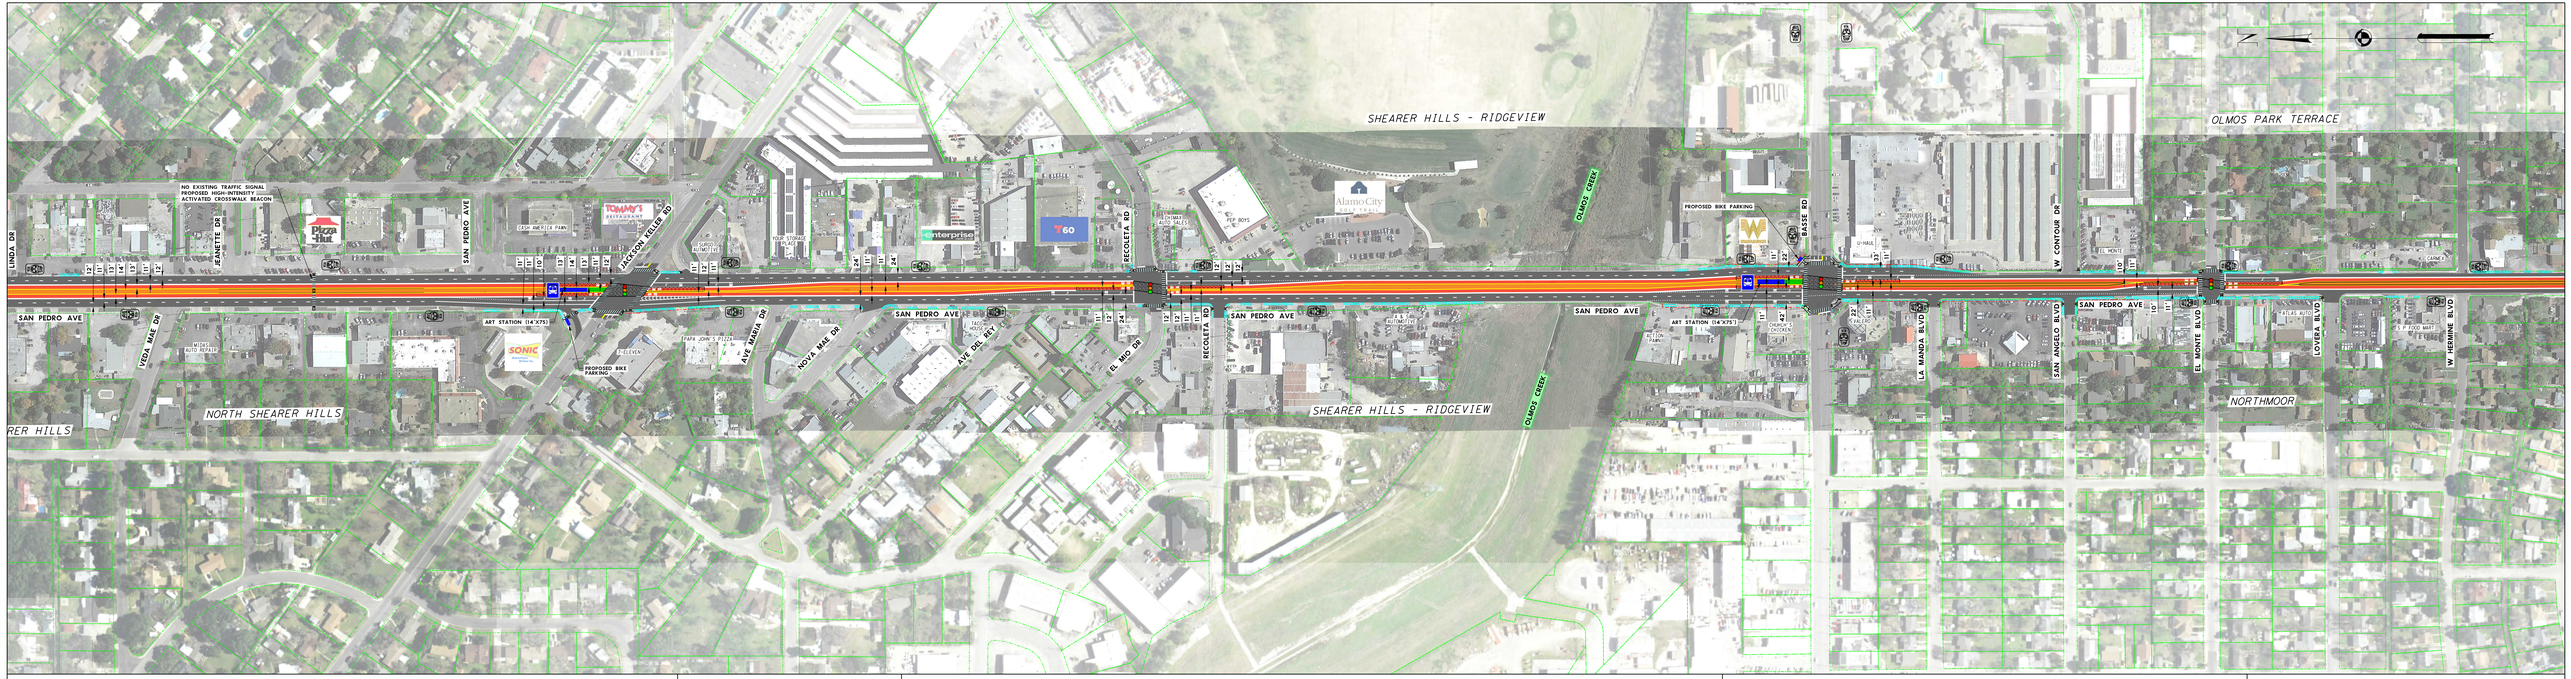

LEGEND

- PROPOSED ART STATION
- BUS ONLY LANE
- ART STATION PED WALKWAY
- PROPOSED SIDEWALK
- BIKE LANE
- PROPOSED BIKE PARKING
- TRAFFIC SIGNAL
- EXISTING RIGHT OF WAY
- POTENTIAL RIGHT OF WAY IMPACTS
- EXISTING TRANSIT STOP LOCATION
- MEDIAN
- CONCRETE
- DRIVEWAY

SCALE: 1"=100'

PRELIMINARY

SUBJECT TO REVISION
NOT FOR CONSTRUCTION

DRAFT
FOR DISCUSSION/REVIEW ONLY
CURRENT AS OF:
3/23/2023


VIA ART NORTH/SOUTH CORRIDOR CONCEPT PLAN

LINDA DR TO W HERMINE BLVD

ROLL PLOT SHEET: 3 OF 8

WSP USA Inc
9311 San Pedro St., Suite 700
San Antonio, TX 78216
TEL: 210-247-4360
TBPE F-2263

VIA METROPOLITAN TRANSIT
San Antonio, Texas

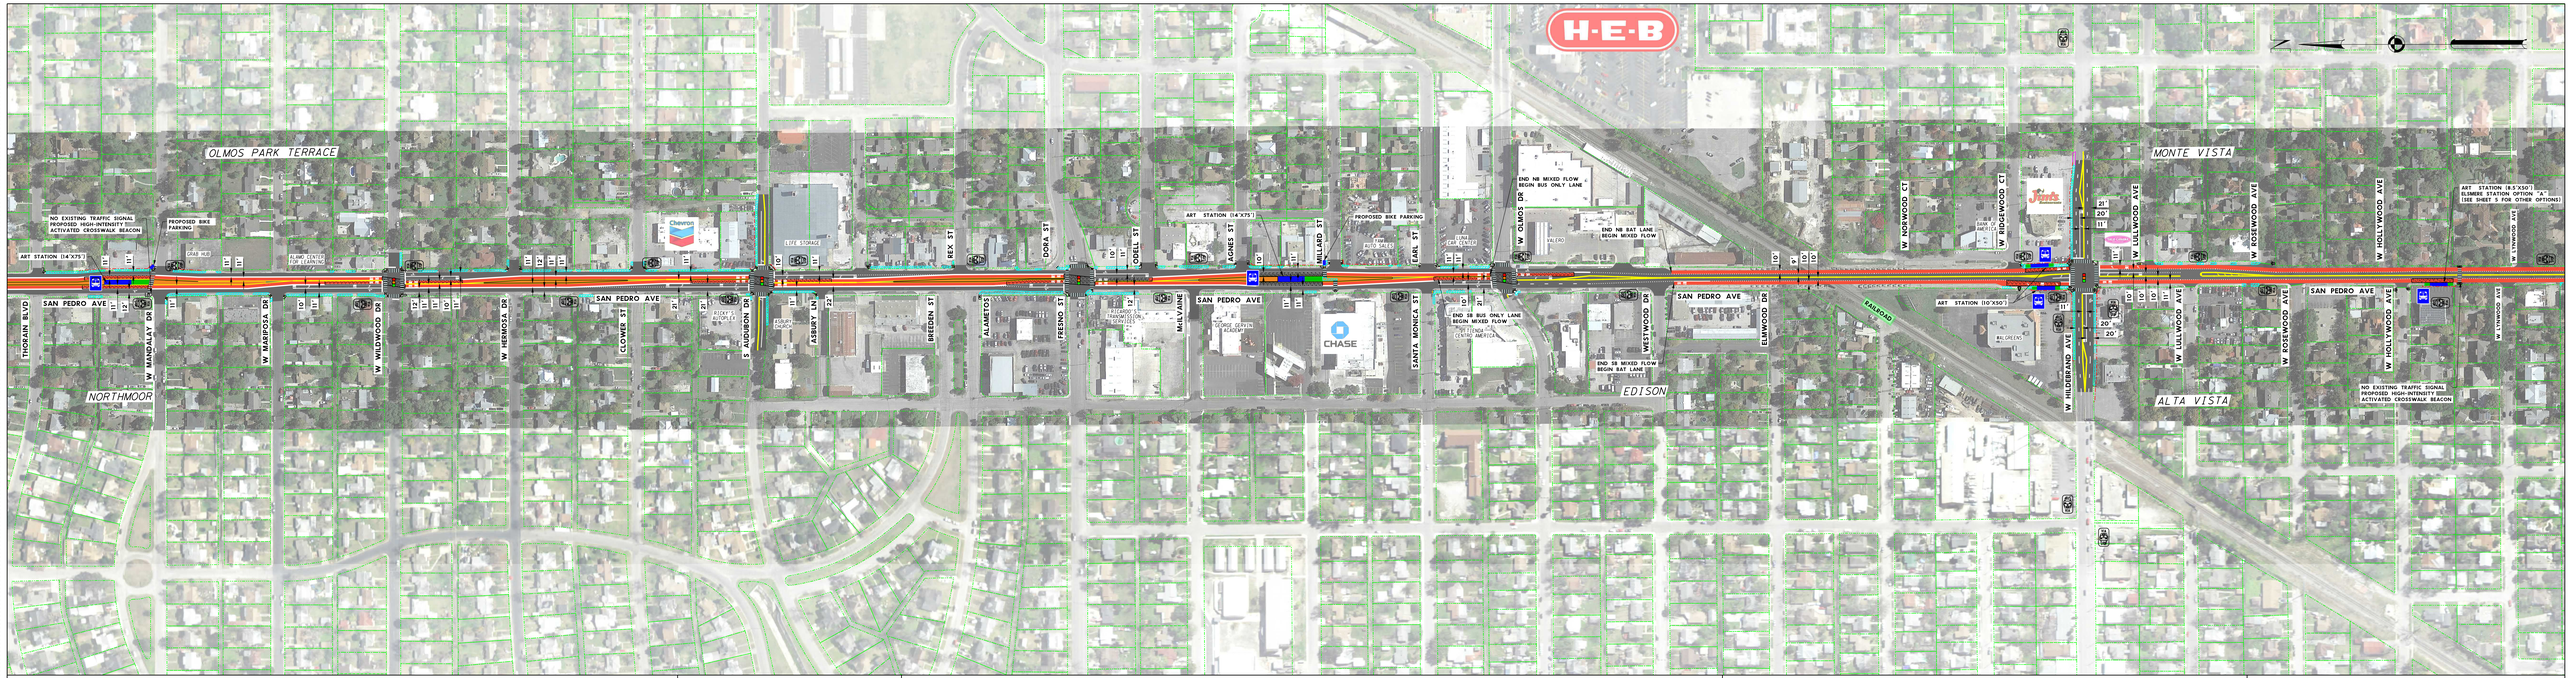

LEGEND

- PROPOSED ART STATION
- BUS ONLY LANE
- ART STATION PED WALKWAY
- PROPOSED SIDEWALK
- BIKE LANE
- PROPOSED BIKE PARKING
- TRAFFIC SIGNAL
- EXISTING RIGHT OF WAY
- POTENTIAL RIGHT OF WAY IMPACTS
- EXISTING TRANSIT STOP LOCATION
- MEDIAN
- CONCRETE
- DRIVEWAY

SCALE: 1"=100'

PRELIMINARY

SUBJECT TO REVISION
NOT FOR CONSTRUCTION

DRAFT
FOR DISCUSSION/REVIEW ONLY
CURRENT AS OF:
3/23/2023


VIA ART NORTH/SOUTH CORRIDOR CONCEPT PLAN

W HERMINE BLVD TO W LYNWOOD AVE

ROLL PLOT SHEET: 4 OF 8

WSP USA Inc
9311 San Pedro St., Suite 700
San Antonio, TX 78216
TEL: 210-247-4360
TBPE F-2263

VIA METROPOLITAN TRANSIT
San Antonio, Texas

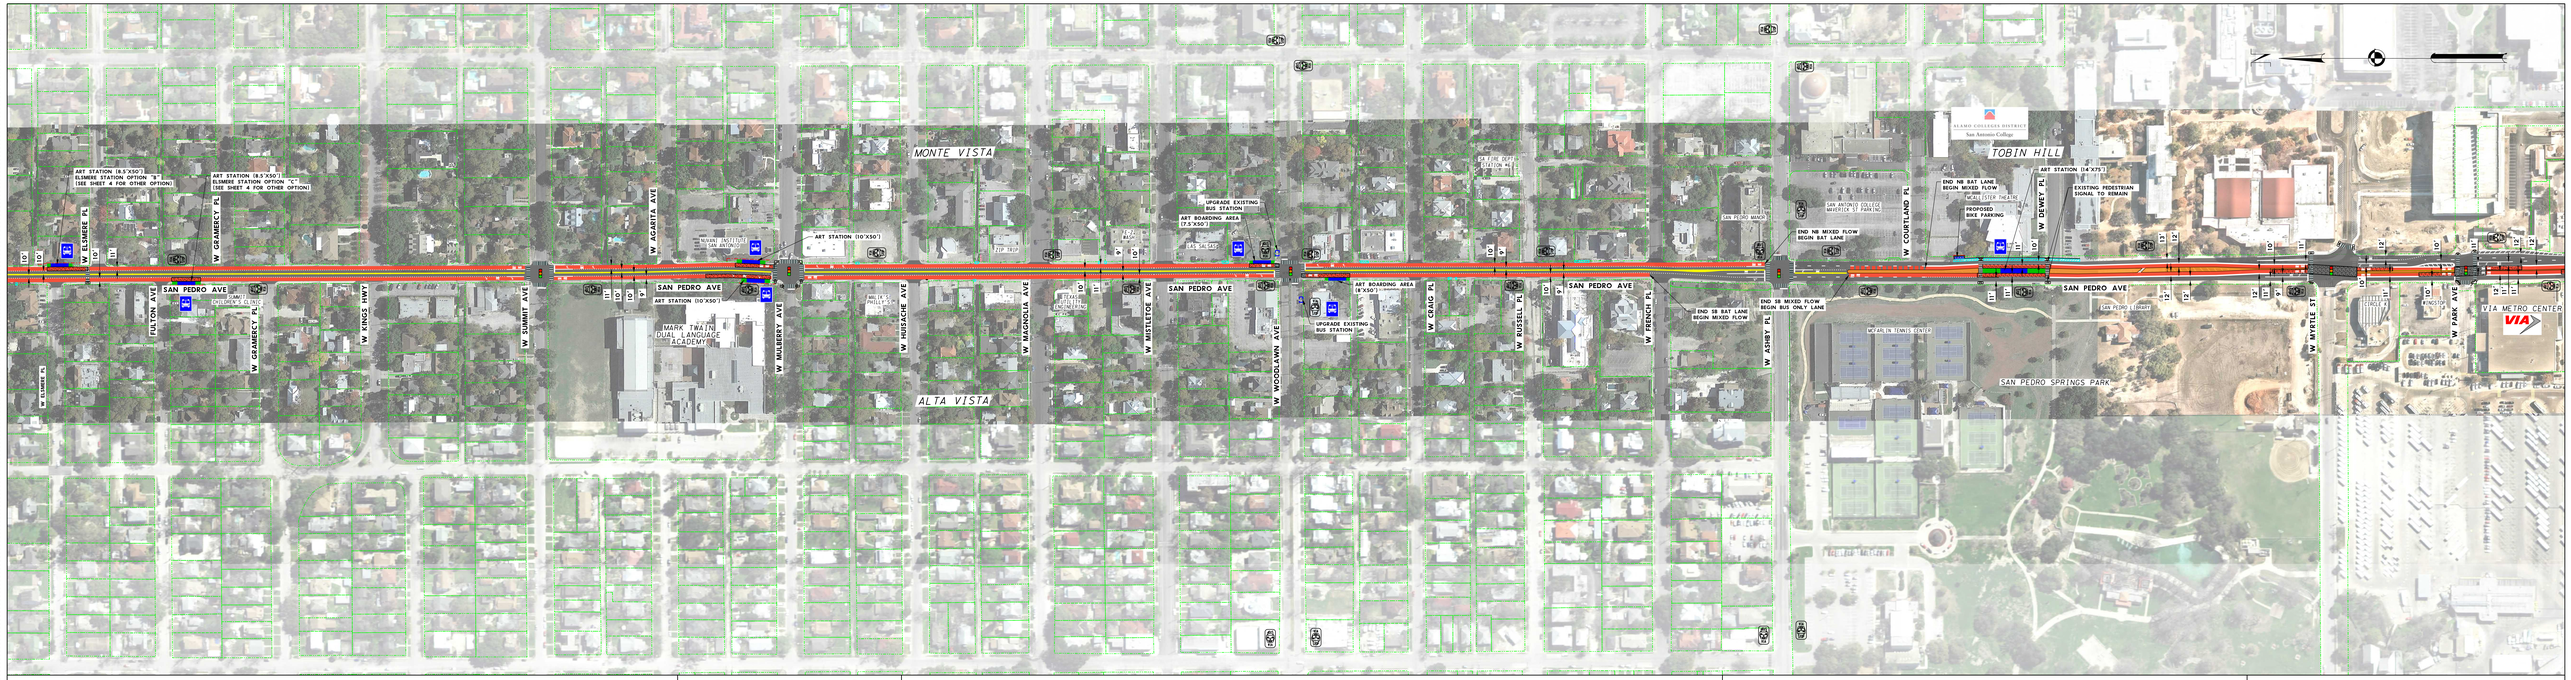

LEGEND

- PROPOSED ART STATION
- BUS ONLY LANE
- ART STATION PED WALKWAY
- PROPOSED SIDEWALK
- BIKE LANE
- PROPOSED BIKE PARKING
- TRAFFIC SIGNAL
- EXISTING RIGHT OF WAY
- POTENTIAL RIGHT OF WAY IMPACTS
- EXISTING TRANSIT STOP LOCATION
- MEDIAN
- CONCRETE
- DRIVEWAY

SCALE: 1"=100'

PRELIMINARY

SUBJECT TO REVISION
NOT FOR CONSTRUCTION

DRAFT
FOR DISCUSSION/REVIEW ONLY
CURRENT AS OF:
3/23/2023

VIA ART NORTH/SOUTH CORRIDOR CONCEPT PLAN

W LYNWOOD AVE TO W PARK AVE

ROLL PLOT SHEET: 5 OF 8

WSP USA Inc
9311 San Pedro St., Suite 700
San Antonio, TX 78216
TEL: 210-247-4360
TBPE F-2263

VIA METROPOLITAN TRANSIT
San Antonio, Texas



LEGEND

- PROPOSED ART STATION
- BUS ONLY LANE
- ART STATION PED WALKWAY
- PROPOSED SIDEWALK
- BIKE LANE
- PROPOSED BIKE PARKING
- TRAFFIC SIGNAL
- EXISTING RIGHT OF WAY
- POTENTIAL RIGHT OF WAY IMPACTS
- EXISTING TRANSIT STOP LOCATION
- MEDIAN
- CONCRETE
- DRIVEWAY

SCALE: 1"=100'

PRELIMINARY

SUBJECT TO REVISION
NOT FOR CONSTRUCTION

DRAFT
FOR DISCUSSION/REVIEW ONLY
CURRENT AS OF:
3/23/2023

VIA ART NORTH/SOUTH CORRIDOR CONCEPT PLAN

W PARK AVE TO E TRAVIS ST

ROLL PLOT SHEET: 6 OF 8

WSP USA Inc
9311 San Pedro St., Suite 700
San Antonio, TX 78216
TEL: 210-247-4360
TBPE F-2263

VIA METROPOLITAN TRANSIT
San Antonio, Texas



LEGEND

- PROPOSED ART STATION
- BUS ONLY LANE
- ART STATION PED WALKWAY
- PROPOSED SIDEWALK
- BIKE LANE
- PROPOSED BIKE PARKING
- TRAFFIC SIGNAL
- EXISTING RIGHT OF WAY
- POTENTIAL RIGHT OF WAY IMPACTS
- EXISTING TRANSIT STOP LOCATION
- MEDIAN
- CONCRETE
- DRIVEWAY

SCALE: 1"=100'

PRELIMINARY

SUBJECT TO REVISION
NOT FOR CONSTRUCTION

DRAFT
FOR DISCUSSION/REVIEW ONLY
CURRENT AS OF:
3/23/2023


VIA ART NORTH/SOUTH CORRIDOR CONCEPT PLAN

E TRAVIS ST TO BARBE ST

ROLL PLOT SHEET: 7 OF 8

WSP USA Inc
9311 San Pedro St., Suite 700
San Antonio, TX 78216
TEL: 210-247-4360
TBPE F-2263

VIA METROPOLITAN TRANSIT
San Antonio, Texas

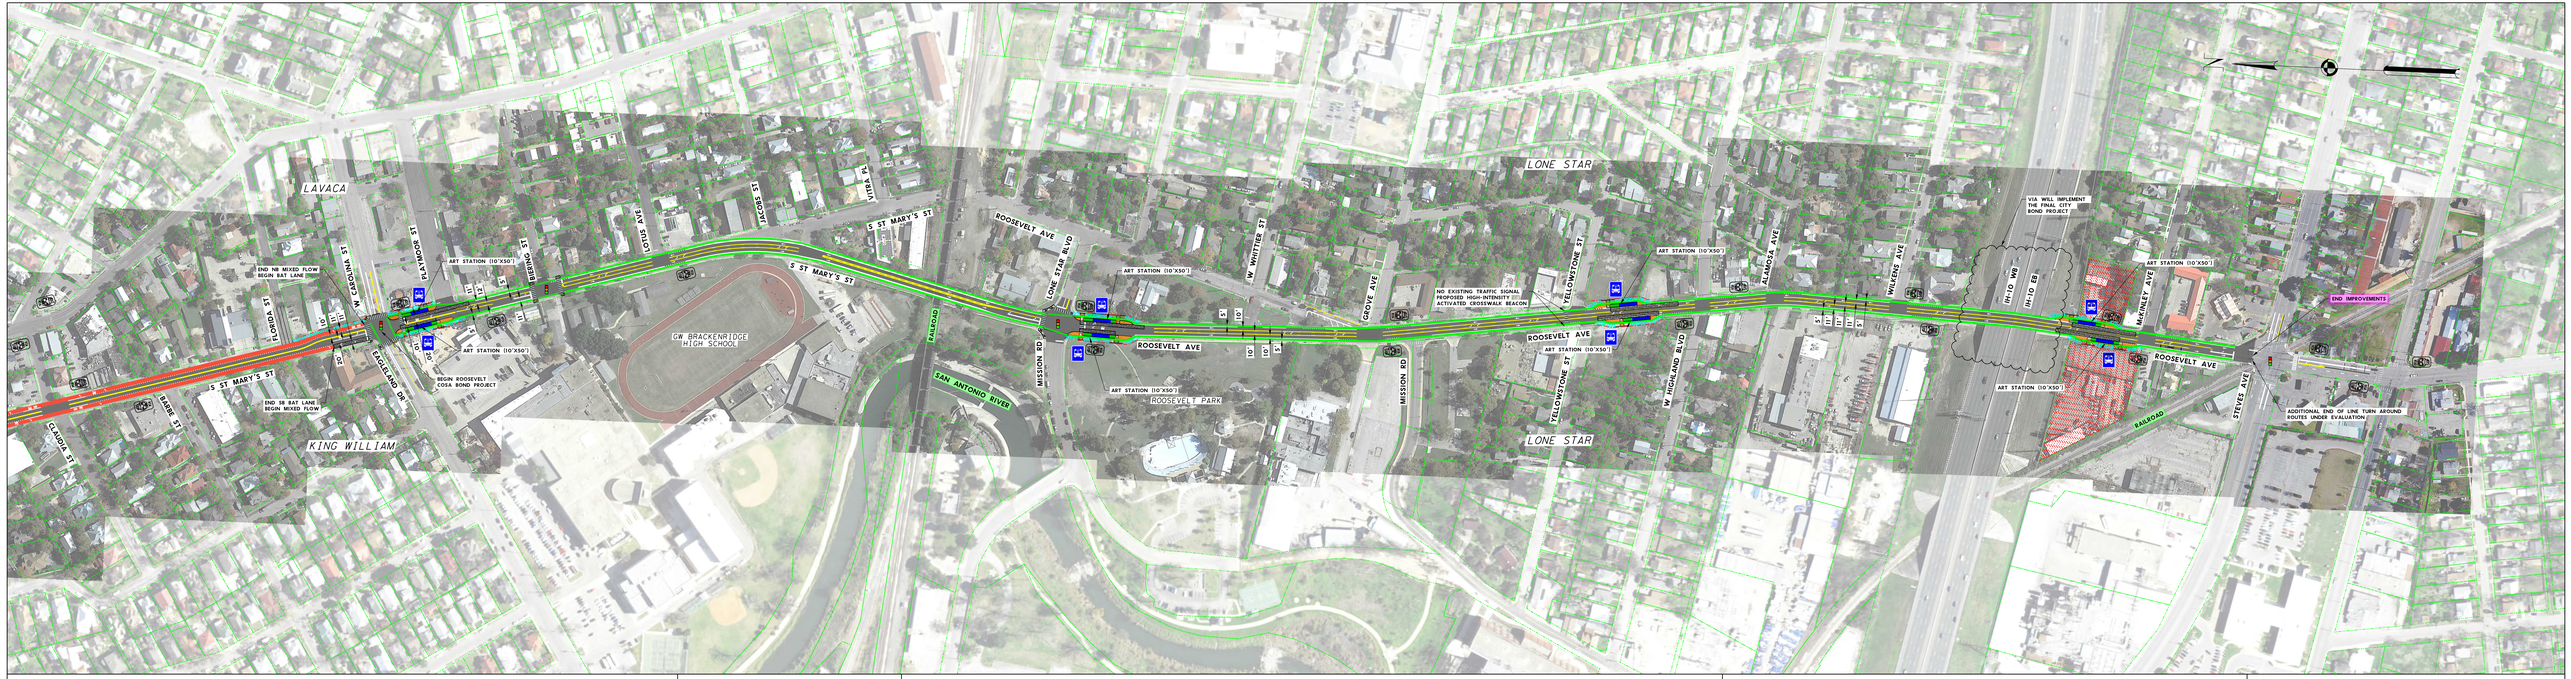

LEGEND

- PROPOSED ART STATION
- BUS ONLY LANE
- ART STATION PED WALKWAY
- PROPOSED SIDEWALK
- BIKE LANE
- PROPOSED BIKE PARKING
- TRAFFIC SIGNAL
- EXISTING RIGHT OF WAY
- POTENTIAL RIGHT OF WAY IMPACTS
- EXISTING TRANSIT STOP LOCATION
- MEDIAN
- CONCRETE
- DRIVEWAY

SCALE: 1"=100'

PRELIMINARY

SUBJECT TO REVISION
NOT FOR CONSTRUCTION

DRAFT
FOR DISCUSSION/REVIEW ONLY
CURRENT AS OF:
3/23/2023

VIA ART NORTH/SOUTH CORRIDOR CONCEPT PLAN

BARBE ST TO STEVES AVE

ROLL PLOT SHEET: 8 OF 8

WSP USA Inc
9311 San Pedro St., Suite 700
San Antonio, TX 78216
TEL: 210-247-4360
TBPE F-2263

VIA METROPOLITAN TRANSIT
San Antonio, Texas