WORKING DRAFT CONCEPT SUBJECT TO CHANGE AND INTENDED FOR COST ESTIMATING PURPOSES ONLY. REVISIONS TO VIA RAPID FEATURES, INTERSECTION CONFIGURATIONS, AND PLATFORM LOCATIONS TO BE REFLECTED THROUGH STAKEHOLDER INPUT AND THE NEPA PROCESS.

SCALE: 1"=100'

PRELIMINARY

SUBJECT TO REVISION
NOT FOR CONSTRUCTION

DRAFT
FOR DISCUSSION/REVIEW ONLY
CURRENT AS OF:
1/8/2024

VIA RAPID SILVER LINE CORRIDOR CONCEPT PLAN

SAN GABRIEL AVENUE TO 21ST STREET

1

W COMMERCE ST
ALTA VISTA ST
BUENA VISTA ST
SAN GABRIEL AVE
SAN MARCOS AVE
SAN GERO AVE
SAN AUGUSTINE AVE
S SPRING ST
N SAN MARCOS AVE
N SAN GERO AVE
N SAN AUGUSTINE AVE
N SPRING ST
SE MILITARY DR
SE 36TH ST
SE 37TH ST
SE 38TH ST
SE 39TH ST
SE 40TH ST
SE 41ST ST
SE 42ND ST
SE 43RD ST
SE 44TH ST
SE 45TH ST
SE 46TH ST
SE 47TH ST
SE 48TH ST
SE 49TH ST
SE 50TH ST
SE 51ST ST
SE 52ND ST
SE 53RD ST
SE 54TH ST
SE 55TH ST
SE 56TH ST
SE 57TH ST
SE 58TH ST
SE 59TH ST
SE 60TH ST
SE 61ST ST
SE 62ND ST
SE 63RD ST
SE 64TH ST
SE 65TH ST
SE 66TH ST
SE 67TH ST
SE 68TH ST
SE 69TH ST
SE 70TH ST
SE 71ST ST
SE 72ND ST
SE 73RD ST
SE 74TH ST
SE 75TH ST
SE 76TH ST
SE 77TH ST
SE 78TH ST
SE 79TH ST
SE 80TH ST
SE 81ST ST
SE 82ND ST
SE 83RD ST
SE 84TH ST
SE 85TH ST
SE 86TH ST
SE 87TH ST
SE 88TH ST
SE 89TH ST
SE 90TH ST
SE 91ST ST
SE 92ND ST
SE 93RD ST
SE 94TH ST
SE 95TH ST
SE 96TH ST
SE 97TH ST
SE 98TH ST
SE 99TH ST
SE 100TH ST
SE 101ST ST
SE 102ND ST
SE 103RD ST
SE 104TH ST
SE 105TH ST
SE 121ST ST
SE 189TH ST
SE 190TH ST
SE 191ST ST
SE 192ND ST
SE 193RD ST
SE 194TH ST
SE 195TH ST
SE 196TH ST
SE 197TH ST
SE 198TH ST
SE 199TH ST
SE 200TH ST
SE 201ST ST
SE 202ND ST
SE 203RD ST
SE 204TH ST
SE 205TH ST
SE 221ST ST
SE 222ND ST
SE 223RD ST
SE 224TH ST
SE 225TH ST
SE 226TH ST
SE 227TH ST
SE 228TH ST
SE 229TH ST
SE 230TH ST
SE 231ST ST
SE 232ND ST
SE 233RD ST
SE 234TH ST
SE 235TH ST
SE 236TH ST
SE 237TH ST
SE 238TH ST
SE 239TH ST
SE 240TH ST
SE 241ST ST
SE 242ND ST
SE 243RD ST
SE

WORKING DRAFT CONCEPT SUBJECT TO CHANGE AND INTENDED FOR COST ESTIMATING PURPOSES ONLY. REVISIONS TO VIA RAPID FEATURES, INTERSECTION CONFIGURATIONS, AND PLATFORM LOCATIONS TO BE REFLECTED THROUGH STAKEHOLDER INPUT AND THE NEPA PROCESS.

SCALE: 1" = 100'

PRELIMINARY

SUBJECT TO REVISION
NOT FOR CONSTRUCTION

DRAFT
FOR DISCUSSION/REVIEW ONLY
CURRENT AS OF:
1/8/2024

VIA RAPID SILVER LINE CORRIDOR CONCEPT PLAN

21ST STREET TO SAN JACINTO STREET

2

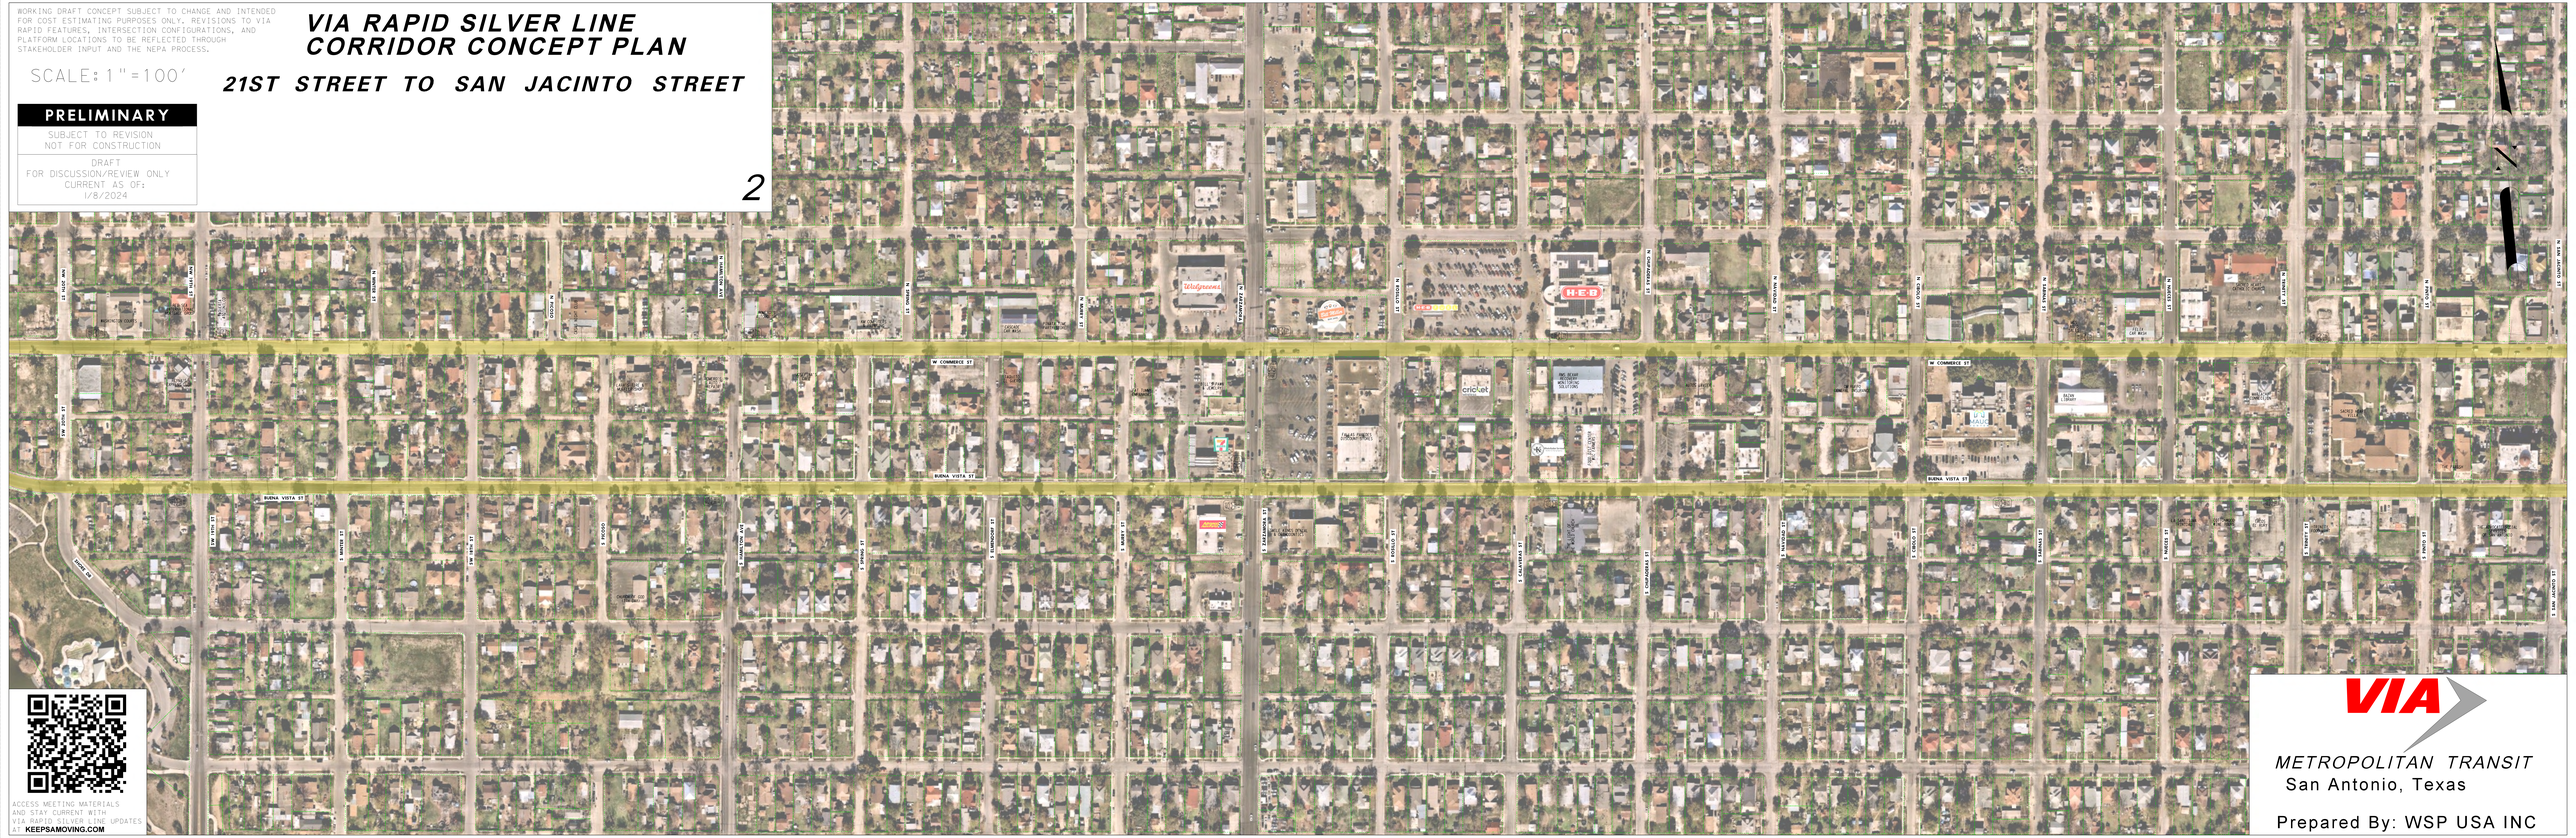

ACCESS MEETING MATERIALS AND STAY CURRENT WITH VIA RAPID SILVER LINE UPDATES AT **KEEPSAMOVING.COM**

VIA METROPOLITAN TRANSIT
San Antonio, Texas

Prepared By: WSP USA INC

WORKING DRAFT CONCEPT SUBJECT TO CHANGE AND INTENDED FOR COST ESTIMATING PURPOSES ONLY. REVISIONS TO VIA RAPID FEATURES, INTERSECTION CONFIGURATIONS, AND PLATFORM LOCATIONS TO BE REFLECTED THROUGH STAKEHOLDER INPUT AND THE NEPA PROCESS.

SCALE: 1"=100'

PRELIMINARY

SUBJECT TO REVISION
NOT FOR CONSTRUCTION

DRAFT
FOR DISCUSSION/REVIEW ONLY
CURRENT AS OF:
1/8/2024

VIA RAPID SILVER LINE CORRIDOR CONCEPT PLAN

SAN JACINTO STREET TO MAIN AVENUE

3

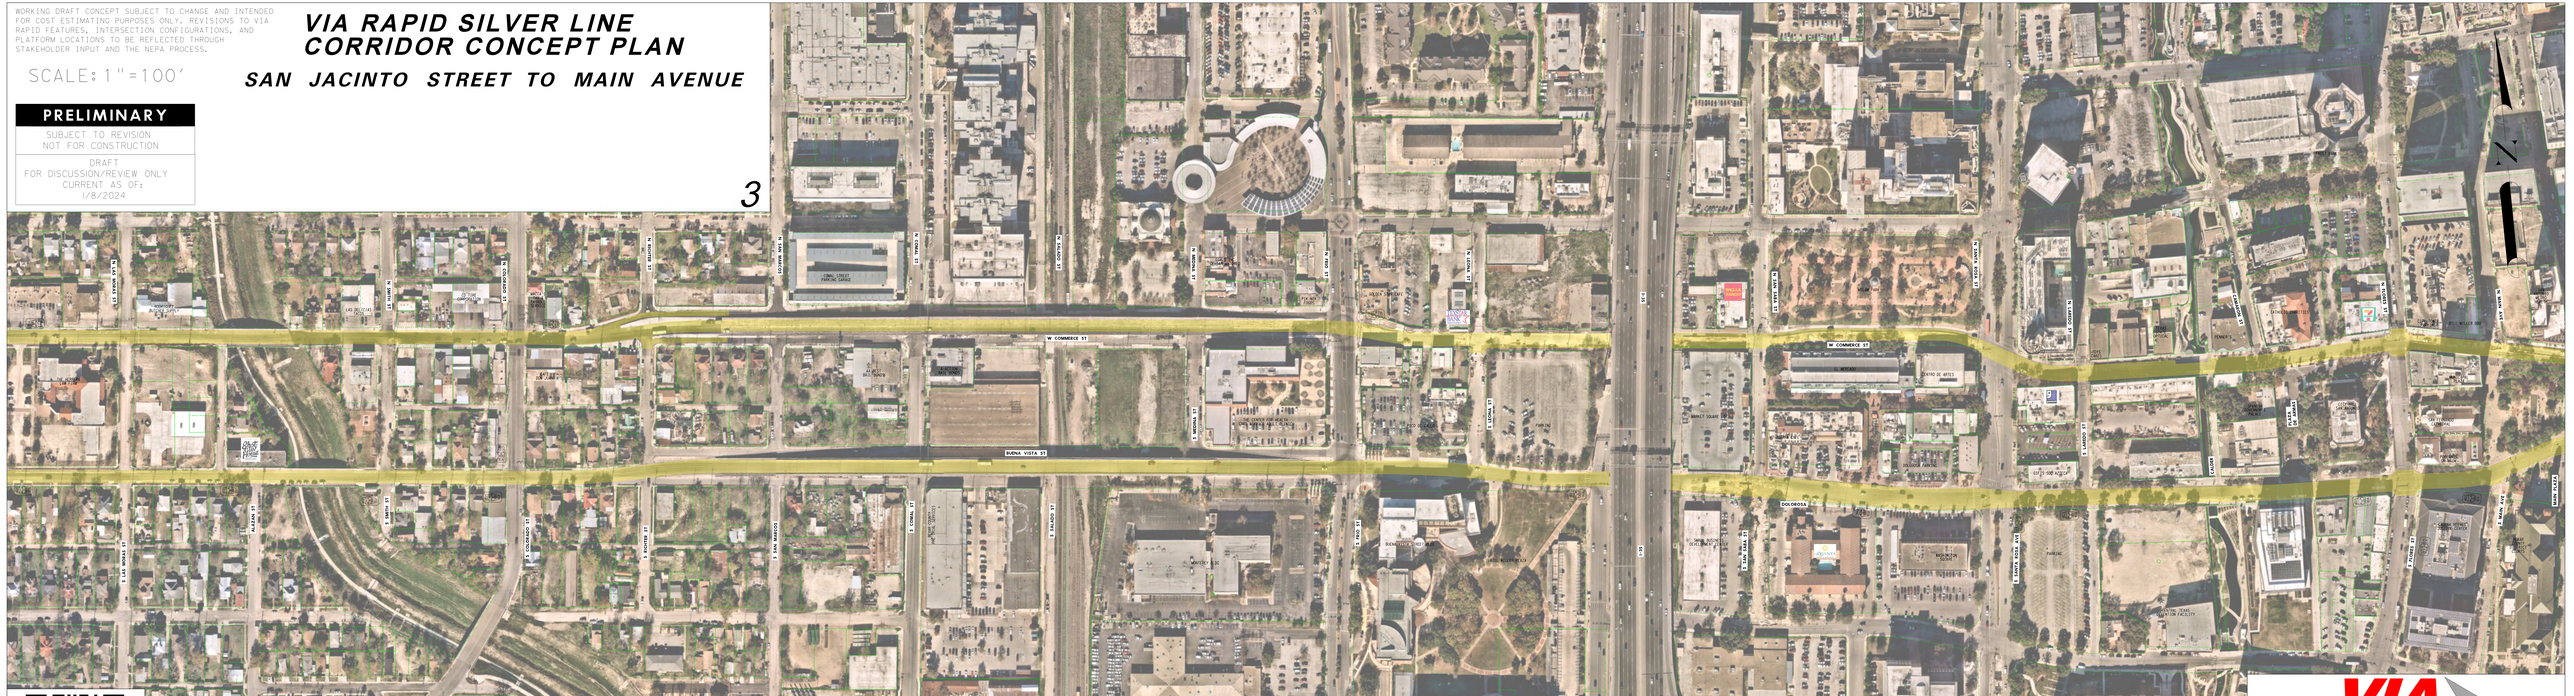
W COMMERCE ST
BUENA VISTA ST
DOLORES
E HOUSTON ST
E NUEVA ST
E COMMERCE ST
E DOLORES ST
E MARKET ST
E TRAVIS ST
E HOUSTON ST
E NUEVA ST
E COMMERCE ST
E DOLORES ST
E MARKET ST
E TRAVIS ST
E SAN PEDRO AVE
E SAN MARCOS ST
E SAN MARCOS AVE
E SAN FERNANDO ST
E SAN ANTONIO ST
E SAN ANTONIO AVE
E SAN FERNANDO ST
E SAN ANTONIO ST
E SAN ANTONIO AVE
E SAN PEDRO AVE
E SAN MARCOS ST
E SAN MARCOS

WORKING DRAFT CONCEPT SUBJECT TO CHANGE AND INTENDED FOR COST ESTIMATING PURPOSES ONLY. REVISIONS TO VIA RAPID FEATURES, INTERSECTION CONFIGURATIONS, AND PLATFORM LOCATIONS TO BE REFLECTED THROUGH STAKEHOLDER INPUT AND THE NEPA PROCESS.

SCALE: 1"=100'

PRELIMINARY

SUBJECT TO REVISION
NOT FOR CONSTRUCTION

DRAFT
FOR DISCUSSION/REVIEW ONLY
CURRENT AS OF:
1/8/2024

VIA RAPID SILVER LINE CORRIDOR CONCEPT PLAN

MAIN AVENUE TO CENTER STREET

4

ACCESS MEETING MATERIALS AND STAY CURRENT WITH VIA RAPID SILVER LINE UPDATES AT KEEPSAMOVING.COM

VIA METROPOLITAN TRANSIT
San Antonio, Texas

Prepared By: WSP USA INC

WORKING DRAFT CONCEPT SUBJECT TO CHANGE AND INTENDED FOR COST ESTIMATING PURPOSES ONLY. REVISIONS TO VIA RAPID FEATURES, INTERSECTION CONFIGURATIONS, AND PLATFORM LOCATIONS TO BE REFLECTED THROUGH STAKEHOLDER INPUT AND THE NEPA PROCESS.

SCALE: 1"=100'

PRELIMINARY

SUBJECT TO REVISION
NOT FOR CONSTRUCTION

DRAFT
FOR DISCUSSION/REVIEW ONLY
CURRENT AS OF:
1/8/2024

VIA RAPID SILVER LINE CORRIDOR CONCEPT PLAN

CENTER STREET TO POLARIS STREET

5

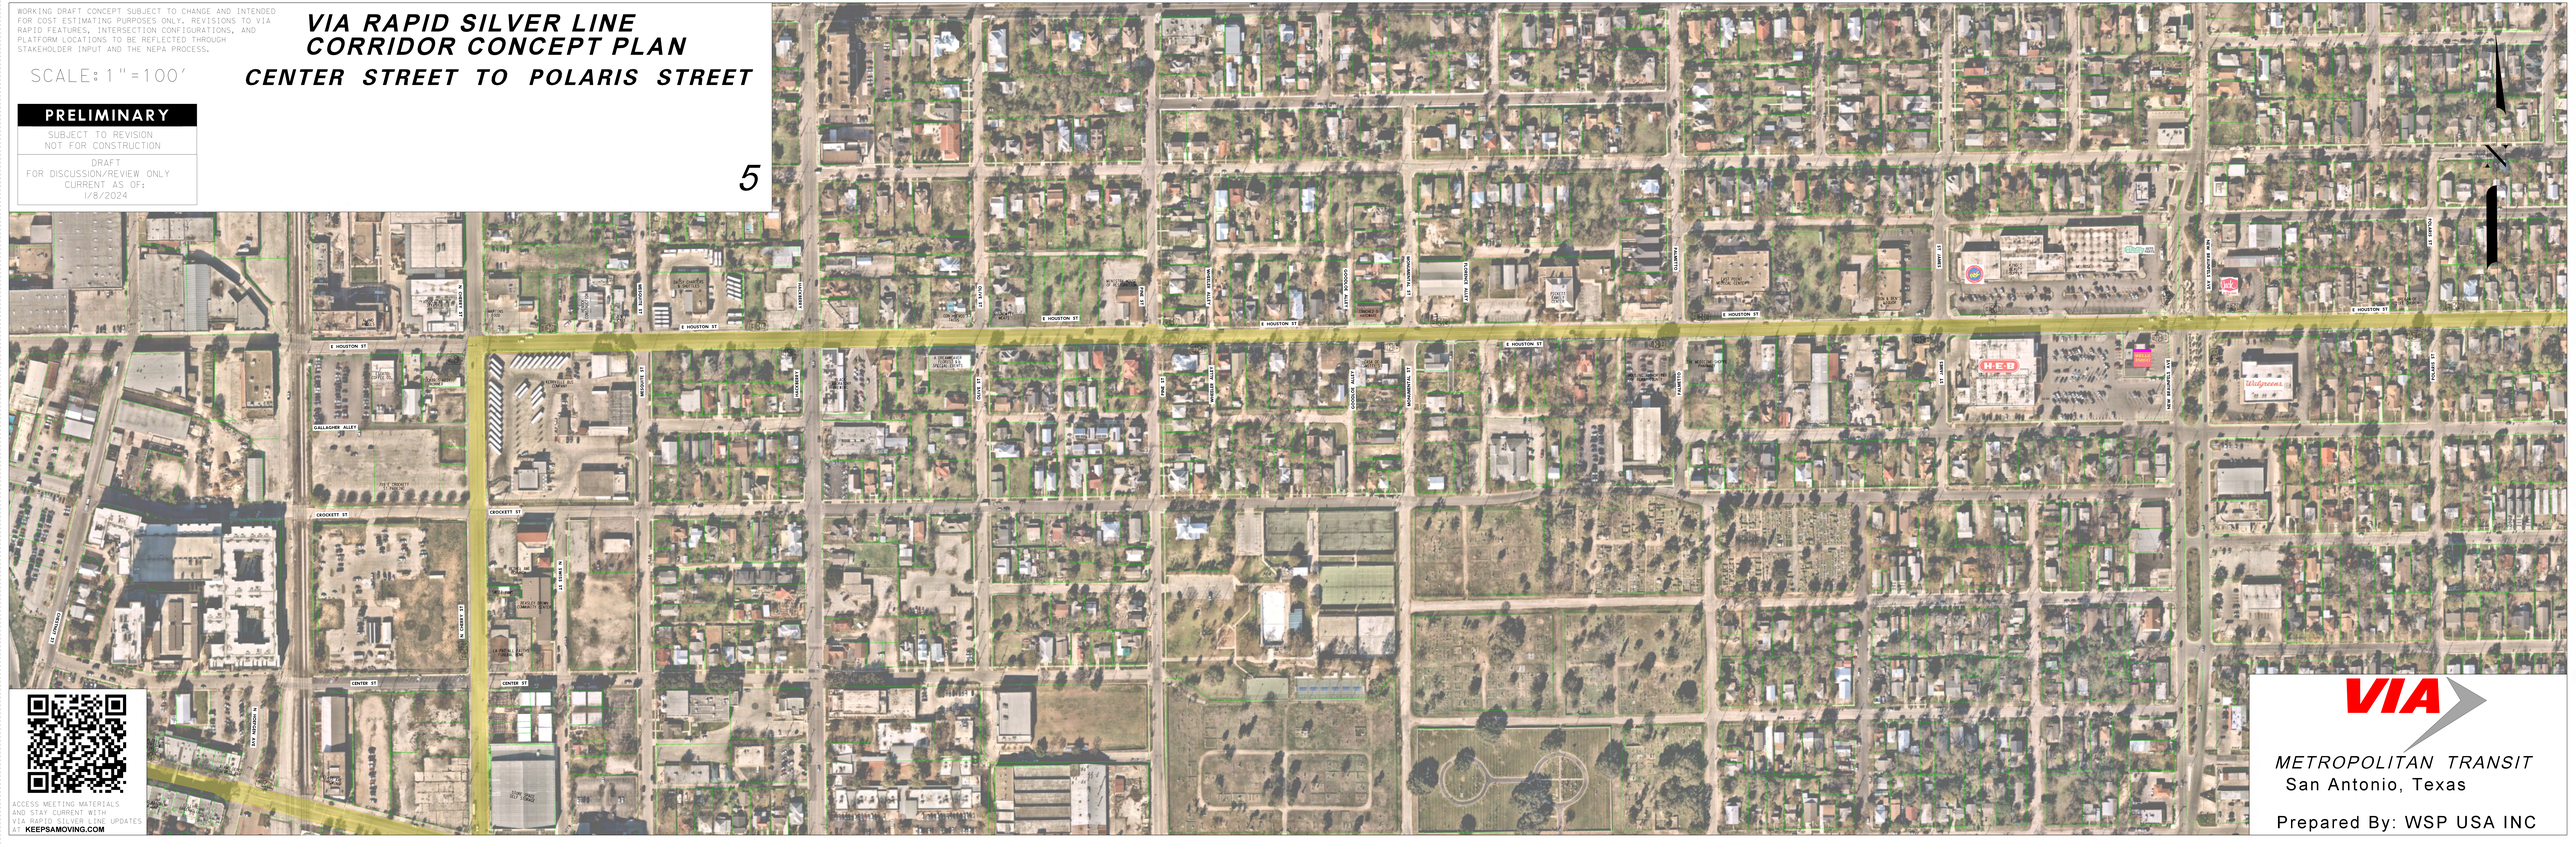

ACCESS MEETING MATERIALS AND STAY CURRENT WITH VIA RAPID SILVER LINE UPDATES AT KEEPSAMOVING.COM

VIA METROPOLITAN TRANSIT
San Antonio, Texas

Prepared By: WSP USA INC

8473_EW_BOE_PlotPlotSheets_Yellow.dgn 1/8/2024

WORKING DRAFT CONCEPT SUBJECT TO CHANGE AND INTENDED FOR COST ESTIMATING PURPOSES ONLY. REVISIONS TO VIA RAPID FEATURES, INTERSECTION CONFIGURATIONS, AND PLATFORM LOCATIONS TO BE REFLECTED THROUGH STAKEHOLDER INPUT AND THE NEPA PROCESS.

SCALE: 1"=100'

PRELIMINARY

SUBJECT TO REVISION
NOT FOR CONSTRUCTION

DRAFT
FOR DISCUSSION/REVIEW ONLY
CURRENT AS OF:
1/8/2024

VIA RAPID SILVER LINE CORRIDOR CONCEPT PLAN

POLARIS STREET TO COCA COLA PLACE

6

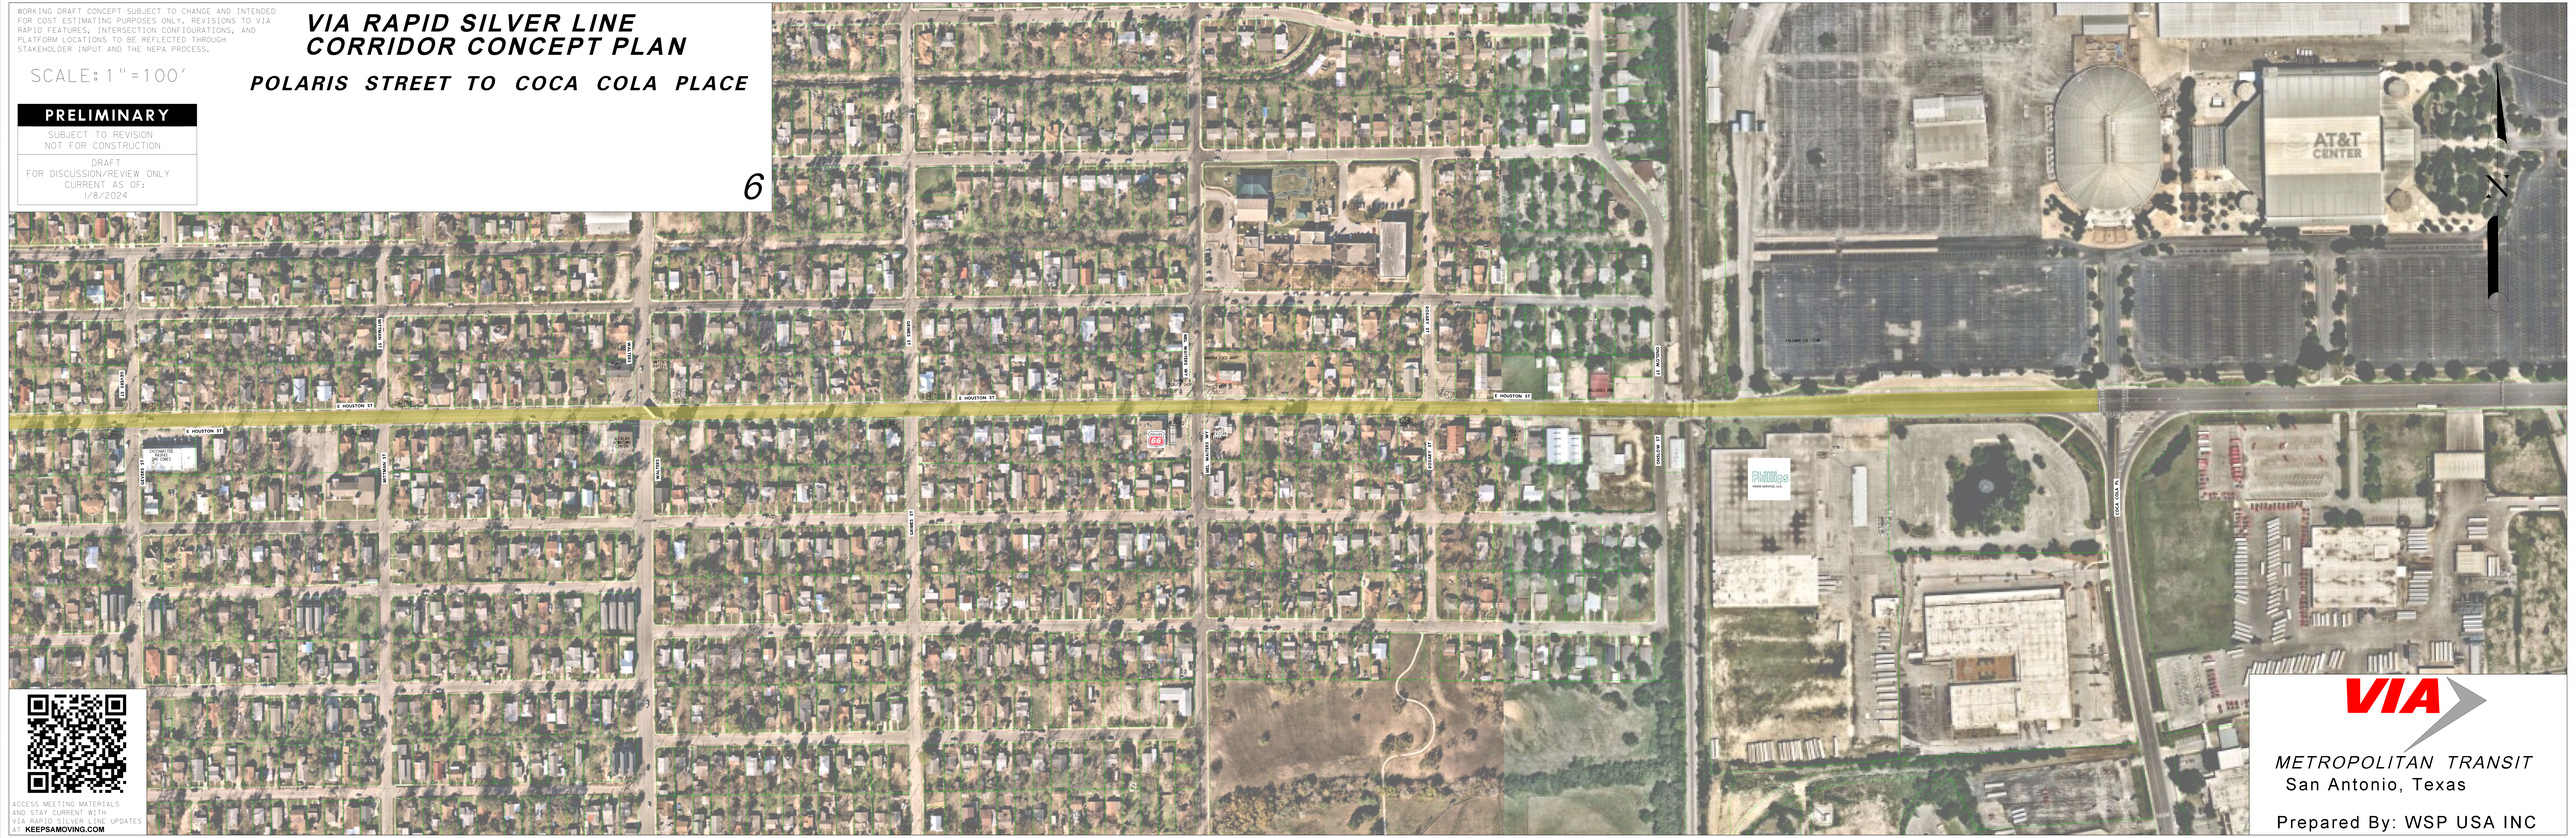

ACCESS MEETING MATERIALS AND STAY CURRENT WITH VIA RAPID SILVER LINE UPDATES AT KEEPSAMOVING.COM

VIA METROPOLITAN TRANSIT
San Antonio, Texas

Prepared By: WSP USA INC