

LEGEND

- PROPOSED STATION PLATFORM
- BUS ONLY LANE
- PROPOSED PAVEMENT
- PROPOSED DRAINAGE ELEMENTS
- EXISTING DRAINAGE ELEMENTS
- PROPOSED SIDEWALK/RAMPS
- PROPOSED CURB/MEDIAN
- PROPOSED BIKE FACILITY
- EXISTING TRAFFIC SIGNAL
- PROPOSED TRAFFIC SIGNAL
- EXISTING RIGHT OF WAY
- PROPOSED RIGHT OF WAY
- PROPOSED TEMPORARY EASEMENT
- PROPOSED CONCRETE
- PROPOSED DRIVEWAY
- TRAFFIC FLOW
- PARCEL NUMBER


SCALE: 1"=100'

PRELIMINARY
SUBJECT TO REVISION
NOT FOR CONSTRUCTION
DRAFT
FOR DISCUSSION/REVIEW ONLY
CURRENT AS OF:
8/4/2025




ART GREEN LINE CORRIDOR
BEGIN PROJECT TO STA 54+00

MATCH LINE STA 54+00

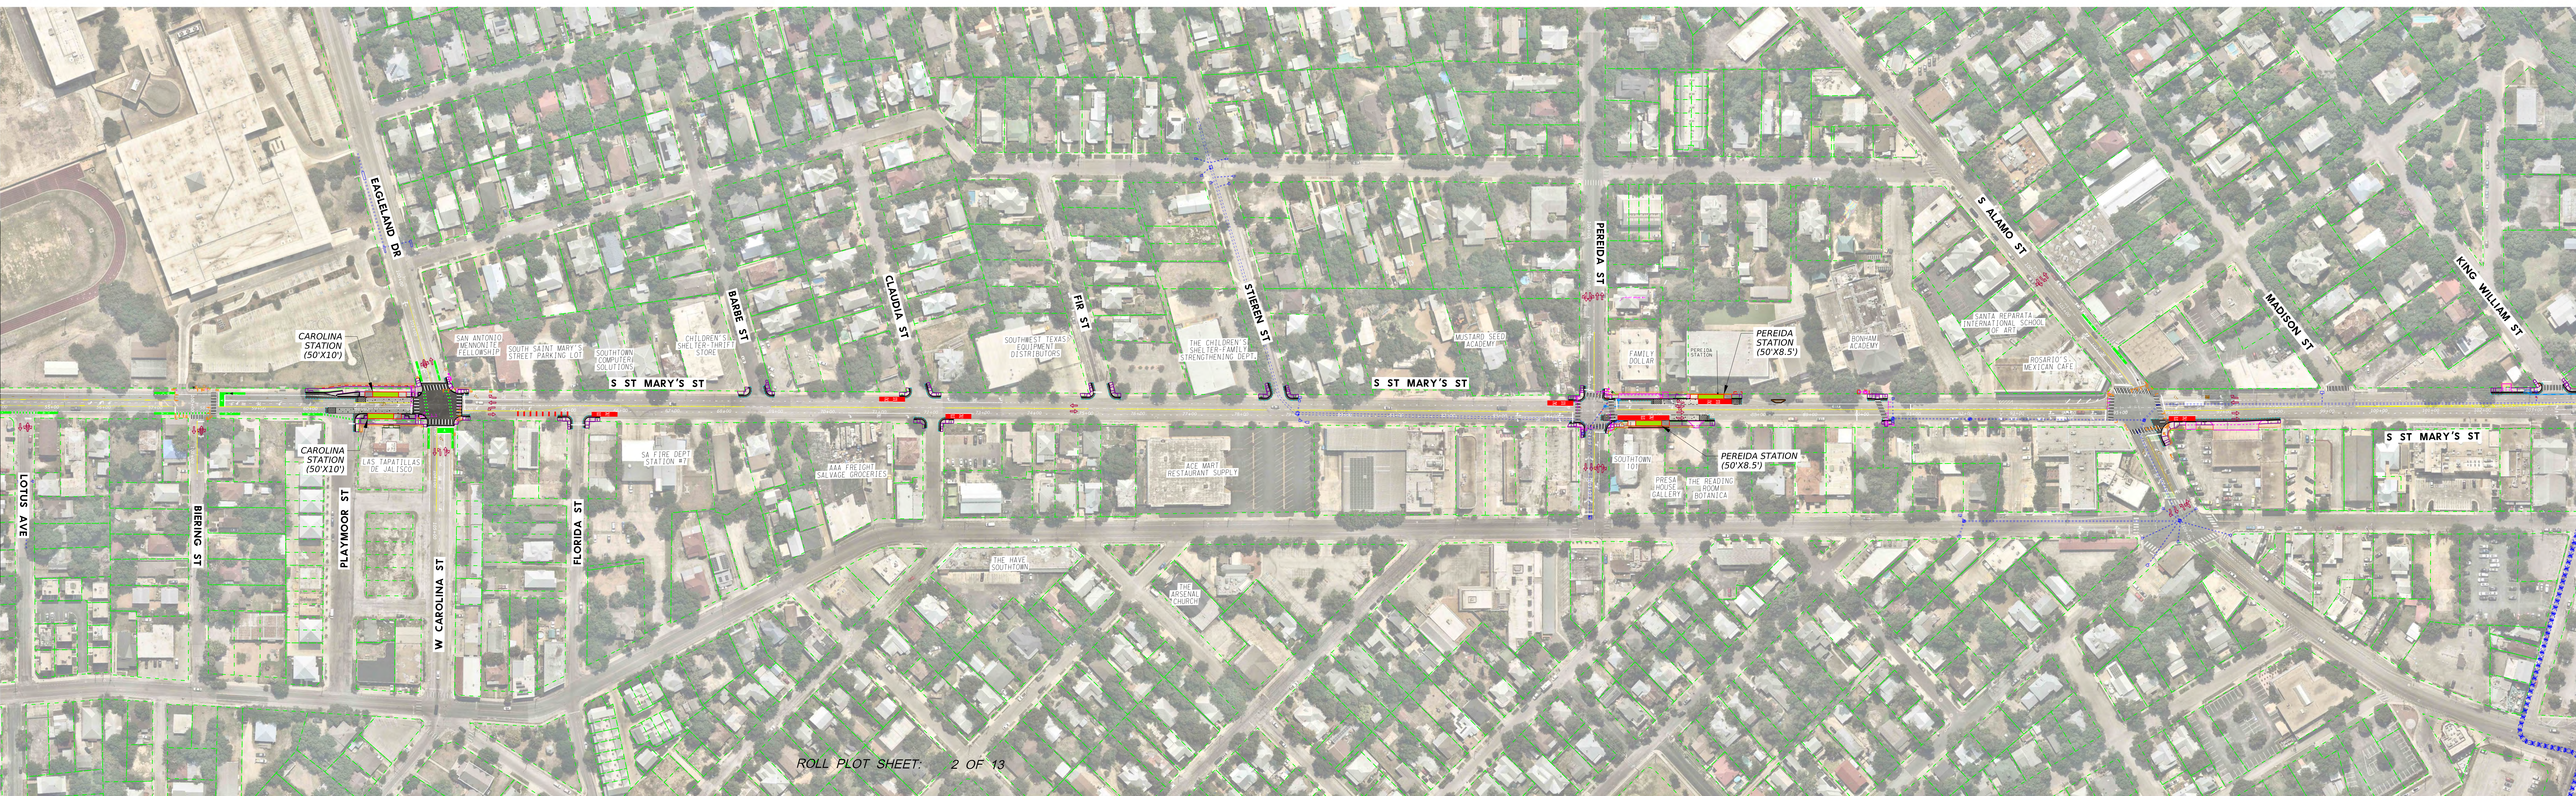

ROLL PLOT SHEET: 2 OF 13

MATCH LINE STA 104+00

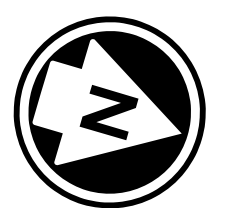

LEGEND

- PROPOSED STATION PLATFORM
- BUS ONLY LANE
- PROPOSED PAVEMENT
- PROPOSED DRAINAGE ELEMENTS
- EXISTING DRAINAGE ELEMENTS
- PROPOSED SIDEWALK/RAMPS
- PROPOSED CURB/MEDIAN
- PROPOSED BIKE FACILITY
- EXISTING TRAFFIC SIGNAL
- PROPOSED TRAFFIC SIGNAL
- EXISTING RIGHT OF WAY
- PROPOSED RIGHT OF WAY
- PROPOSED TEMPORARY EASEMENT
- PROPOSED CONCRETE
- PROPOSED DRIVEWAY
- TRAFFIC FLOW
- PARCEL NUMBER


SCALE: 1"=100'

PRELIMINARY
SUBJECT TO REVISION
NOT FOR CONSTRUCTION



DRAFT
FOR DISCUSSION/REVIEW ONLY
CURRENT AS OF:
8/4/2025



ART GREEN LINE CORRIDOR

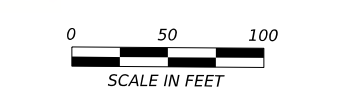

18x60-Roll-02-parcels			SHEET		OF				
SUBMITTAL		PROJECT NO.:		684822		DATE:		8/4/2025	
DRWN. BY: SL		DSGN. BY:		CHKD. BY:		SHEET NO.:			

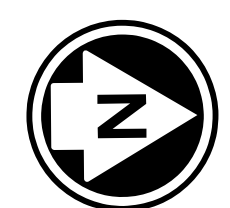 

LEGEND

- PROPOSED STATION PLATFORM
- BUS ONLY LANE
- PROPOSED PAVEMENT
- PROPOSED DRAINAGE ELEMENTS
- EXISTING DRAINAGE ELEMENTS
- PROPOSED SIDEWALK/RAMPS
- PROPOSED CURB/MEDIAN
- PROPOSED BIKE FACILITY
- EXISTING TRAFFIC SIGNAL
- PROPOSED TRAFFIC SIGNAL
- EXISTING RIGHT OF WAY
- PROPOSED RIGHT OF WAY
- PROPOSED TEMPORARY EASEMENT
- PROPOSED CONCRETE
- PROPOSED DRIVEWAY
- TRAFFIC FLOW
- PARCEL NUMBER

SCALE: 1"=100'

PRELIMINARY


SUBJECT TO REVISION
NOT FOR CONSTRUCTION

DRAFT
FOR DISCUSSION/REVIEW ONLY
CURRENT AS OF:
8/4/2025



ART GREEN LINE CORRIDOR

18x60-Roll-03-parcels			SHEET		OF				
SUBMITTAL		PROJECT NO.:		684822		DATE:		8/4/2025	
DRWN. BY: SL		DSGN. BY:		CHKD. BY:			SHEET NO.:		

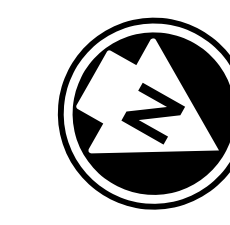

LEGEND

- PROPOSED STATION PLATFORM
- BUS ONLY LANE
- PROPOSED PAVEMENT
- PROPOSED DRAINAGE ELEMENTS
- EXISTING DRAINAGE ELEMENTS
- PROPOSED SIDEWALK/RAMPS
- PROPOSED CURB/MEDIAN
- PROPOSED BIKE FACILITY
- EXISTING TRAFFIC SIGNAL
- PROPOSED TRAFFIC SIGNAL
- EXISTING RIGHT OF WAY
- PROPOSED RIGHT OF WAY
- PROPOSED TEMPORARY EASEMENT
- PROPOSED CONCRETE
- PROPOSED DRIVEWAY
- TRAFFIC FLOW
- PARCEL NUMBER


SCALE: 1"=100'

PRELIMINARY
SUBJECT TO REVISION
NOT FOR CONSTRUCTION


DRAFT
FOR DISCUSSION/REVIEW ONLY
CURRENT AS OF:
8/4/2025



ART GREEN LINE CORRIDOR

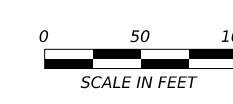


18x60-Roll-04-parcels			SHEET		OF				
SUBMITTAL		PROJECT NO.:		684822		DATE:		8/4/2025	
DRWN. BY: SL		DSGN. BY:		CHKD. BY:		SHEET NO.:			

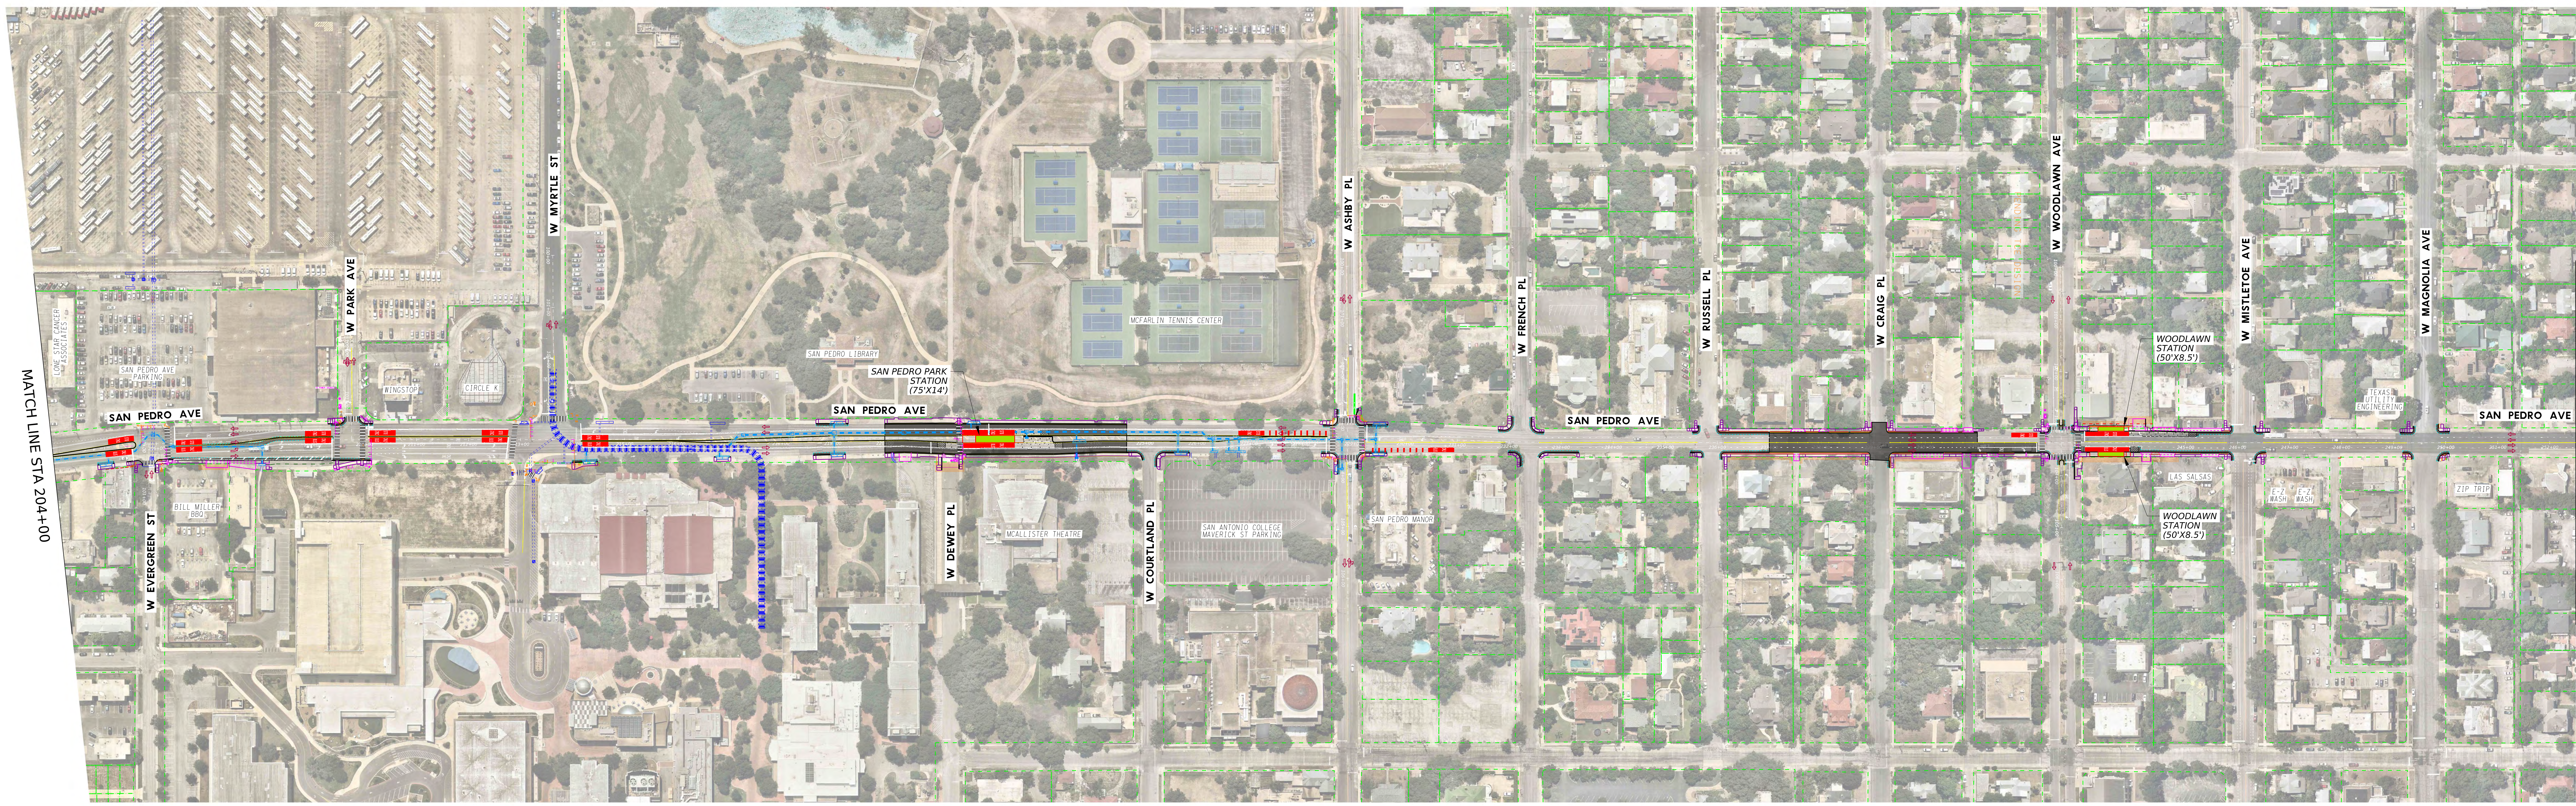

MATCH LINE STA 204+00

MATCH LINE STA 252+50

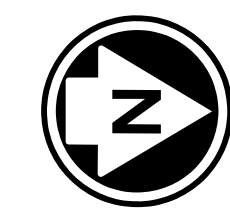

- LEGEND
- PROPOSED STATION PLATFORM
 - BUS ONLY LANE
 - PROPOSED PAVEMENT
 - PROPOSED DRAINAGE ELEMENTS
 - EXISTING DRAINAGE ELEMENTS
 - PROPOSED SIDEWALK/RAMPS
 - PROPOSED CURB/MEDIAN
 - PROPOSED BIKE FACILITY
 - EXISTING TRAFFIC SIGNAL
 - PROPOSED TRAFFIC SIGNAL
 - EXISTING RIGHT OF WAY
 - PROPOSED RIGHT OF WAY
 - PROPOSED TEMPORARY EASEMENT
 - PROPOSED CONCRETE
 - PROPOSED DRIVEWAY
 - TRAFFIC FLOW
 - PARCEL NUMBER

SCALE: 1"=100'

PRELIMINARY
SUBJECT TO REVISION
NOT FOR CONSTRUCTION

DRAFT
FOR DISCUSSION/REVIEW ONLY
CURRENT AS OF:
8/4/2025




ART GREEN LINE CORRIDOR



18x60-Roll-05-parcels			SHEET		OF	
SUBMITTAL		PROJECT NO.:		684822	DATE: 8/4/2025	
DRWN. BY: SL		DSGN. BY:		CHKD. BY:		SHEET NO.:

MATCH LINE STA 252+50

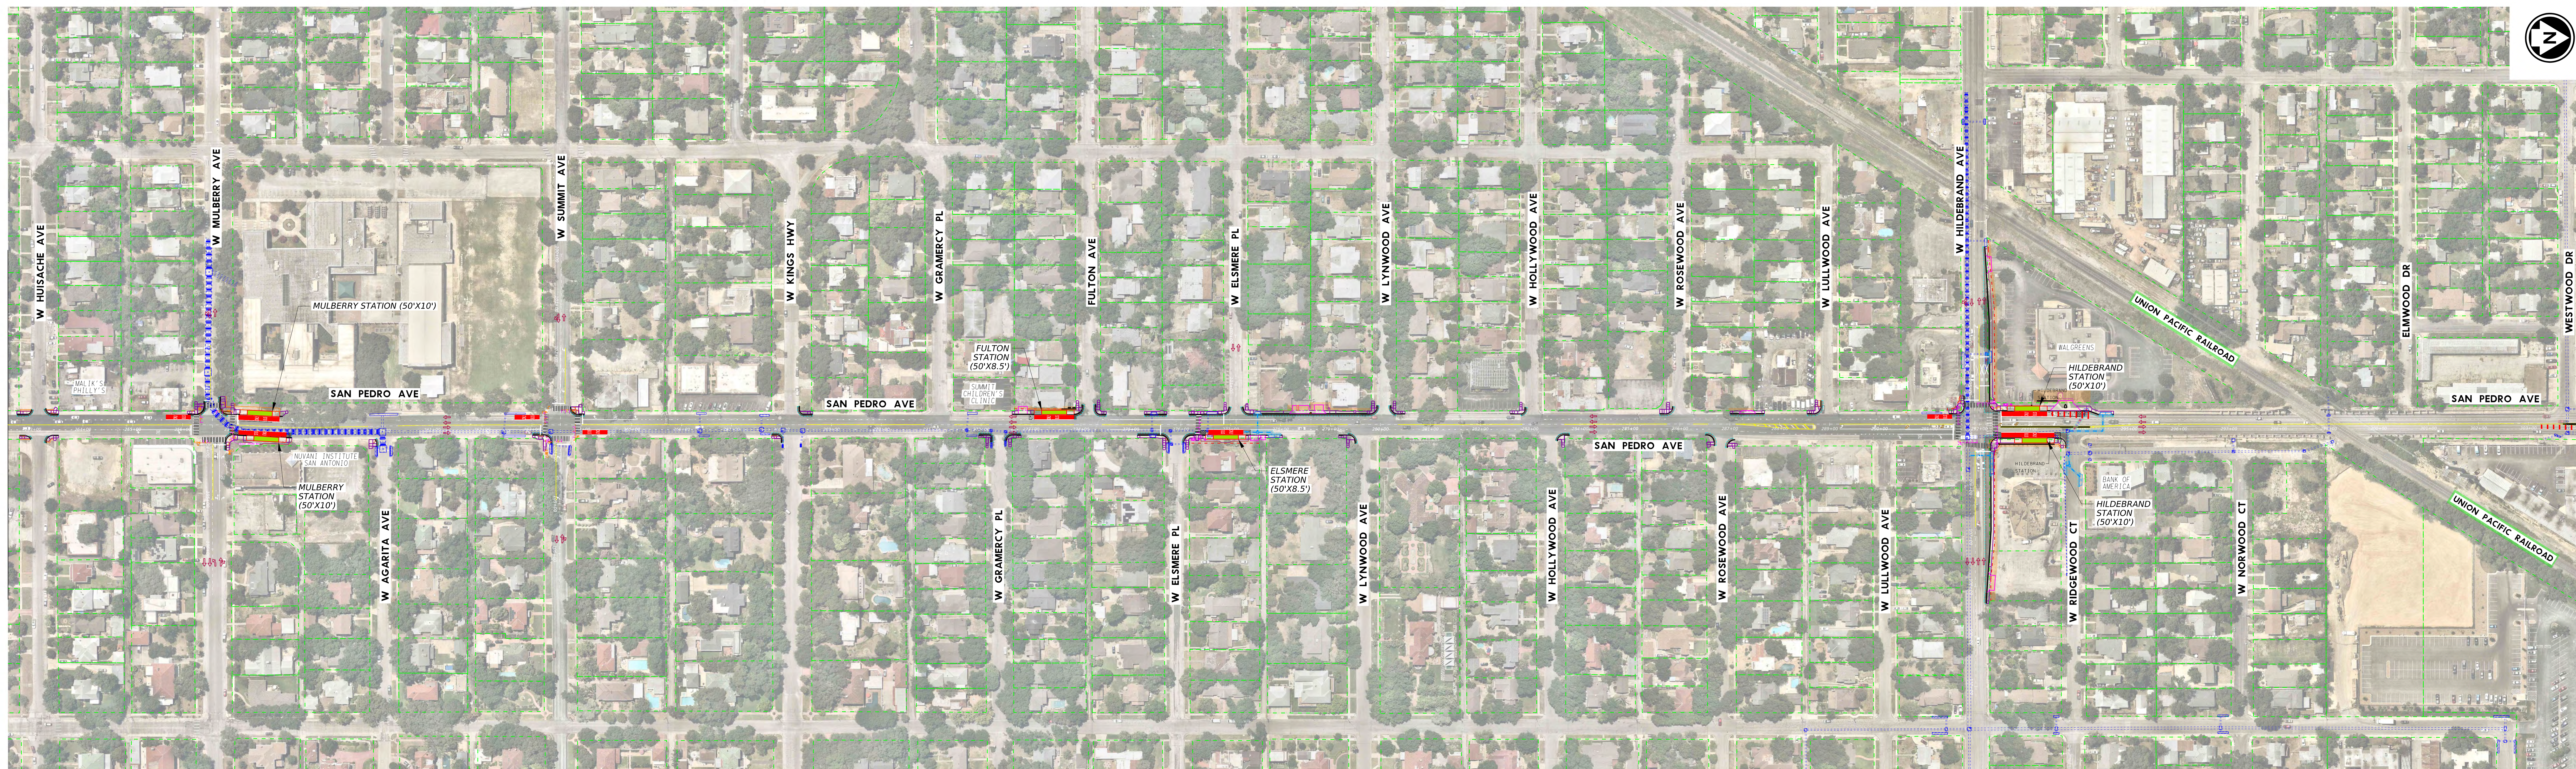

LEGEND

- PROPOSED STATION PLATFORM
- BUS ONLY LANE
- PROPOSED PAVEMENT
- PROPOSED DRAINAGE ELEMENTS
- EXISTING DRAINAGE ELEMENTS
- PROPOSED SIDEWALK/RAMPS
- PROPOSED CURB/MEDIAN
- PROPOSED BIKE FACILITY
- EXISTING TRAFFIC SIGNAL
- PROPOSED TRAFFIC SIGNAL
- EXISTING RIGHT OF WAY
- PROPOSED RIGHT OF WAY
- PROPOSED TEMPORARY EASEMENT
- PROPOSED CONCRETE
- PROPOSED DRIVEWAY
- TRAFFIC FLOW
- PARCEL NUMBER


MATCH LINE STA 304+00

SCALE: 1"=100'

PRELIMINARY
SUBJECT TO REVISION
NOT FOR CONSTRUCTION
DRAFT
FOR DISCUSSION/REVIEW ONLY
CURRENT AS OF:
8/4/2025



ART GREEN LINE CORRIDOR

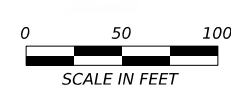


18x60-Roll-06-parcels		SHEET		OF	
SUBMITTAL		PROJECT NO.:		684822	
DATE:		8/4/2025			
DRWN. BY: SL		DSGN. BY:		CHKD. BY:	
SHEET NO.:					

MATCH LINE STA 304+00



MATCH LINE STA 355+00

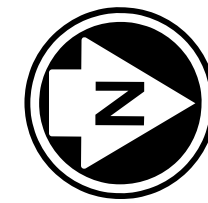

LEGEND

- PROPOSED STATION PLATFORM
- BUS ONLY LANE
- PROPOSED PAVEMENT
- PROPOSED DRAINAGE ELEMENTS
- EXISTING DRAINAGE ELEMENTS
- PROPOSED SIDEWALK/RAMPS
- PROPOSED CURB/MEDIAN
- PROPOSED BIKE FACILITY
- EXISTING TRAFFIC SIGNAL
- PROPOSED TRAFFIC SIGNAL
- EXISTING RIGHT OF WAY
- PROPOSED RIGHT OF WAY
- PROPOSED TEMPORARY EASEMENT
- PROPOSED CONCRETE
- PROPOSED DRIVEWAY
- TRAFFIC FLOW
- PARCEL NUMBER

SCALE: 1"=100'


PRELIMINARY

SUBJECT TO REVISION
NOT FOR CONSTRUCTION

DRAFT
FOR DISCUSSION/REVIEW ONLY
CURRENT AS OF:
8/4/2025





ART GREEN LINE CORRIDOR

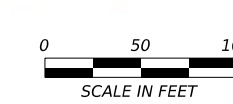

18x60-Roll-07-parcels			SHEET		OF				
SUBMITTAL		PROJECT NO.:		684822		DATE:		8/4/2025	
DRWN. BY: SL		DSGN. BY:		CHKD. BY:			SHEET NO.:		

MATCH LINE STA 355+00

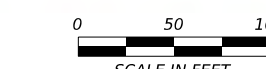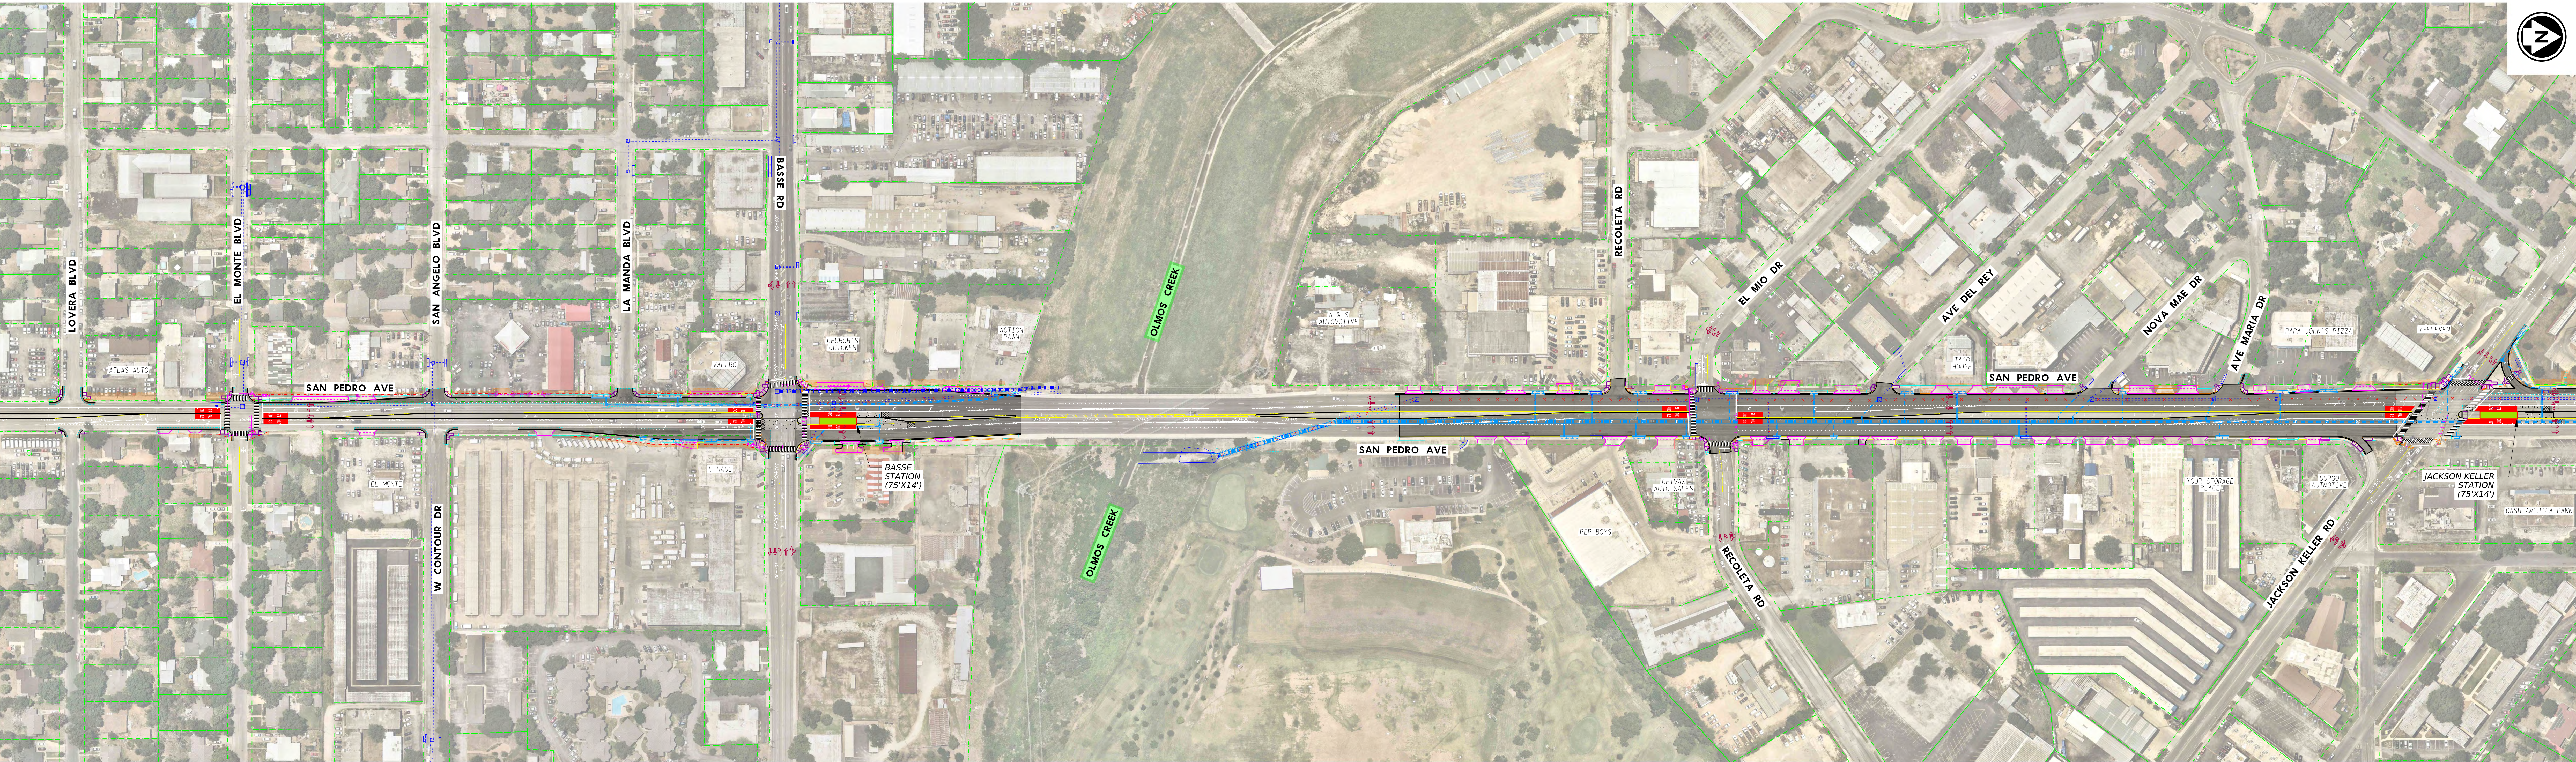

MATCH LINE STA 407+00

LEGEND

- PROPOSED STATION PLATFORM
- BUS ONLY LANE
- PROPOSED PAVEMENT
- PROPOSED DRAINAGE ELEMENTS
- EXISTING DRAINAGE ELEMENTS
- PROPOSED SIDEWALK/RAMPS
- PROPOSED CURB/MEDIAN
- PROPOSED BIKE FACILITY
- EXISTING TRAFFIC SIGNAL
- PROPOSED TRAFFIC SIGNAL
- EXISTING RIGHT OF WAY
- PROPOSED RIGHT OF WAY
- PROPOSED TEMPORARY EASEMENT
- PROPOSED CONCRETE
- PROPOSED DRIVEWAY
- TRAFFIC FLOW
- PARCEL NUMBER

SCALE: 1"=100'

PRELIMINARY

SUBJECT TO REVISION
NOT FOR CONSTRUCTION



DRAFT
FOR DISCUSSION/REVIEW ONLY
CURRENT AS OF:
8/4/2025



ART GREEN LINE CORRIDOR

18x60-Roll-08-parcels		SHEET		OF	
SUBMITTAL	PROJECT NO.:	684822	DATE:	8/4/2025	
DRWN. BY: SL	DSGN. BY:	CHKD. BY:	SHEET NO.:		

MATCH LINE STA 407+00

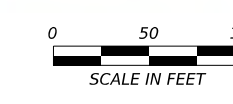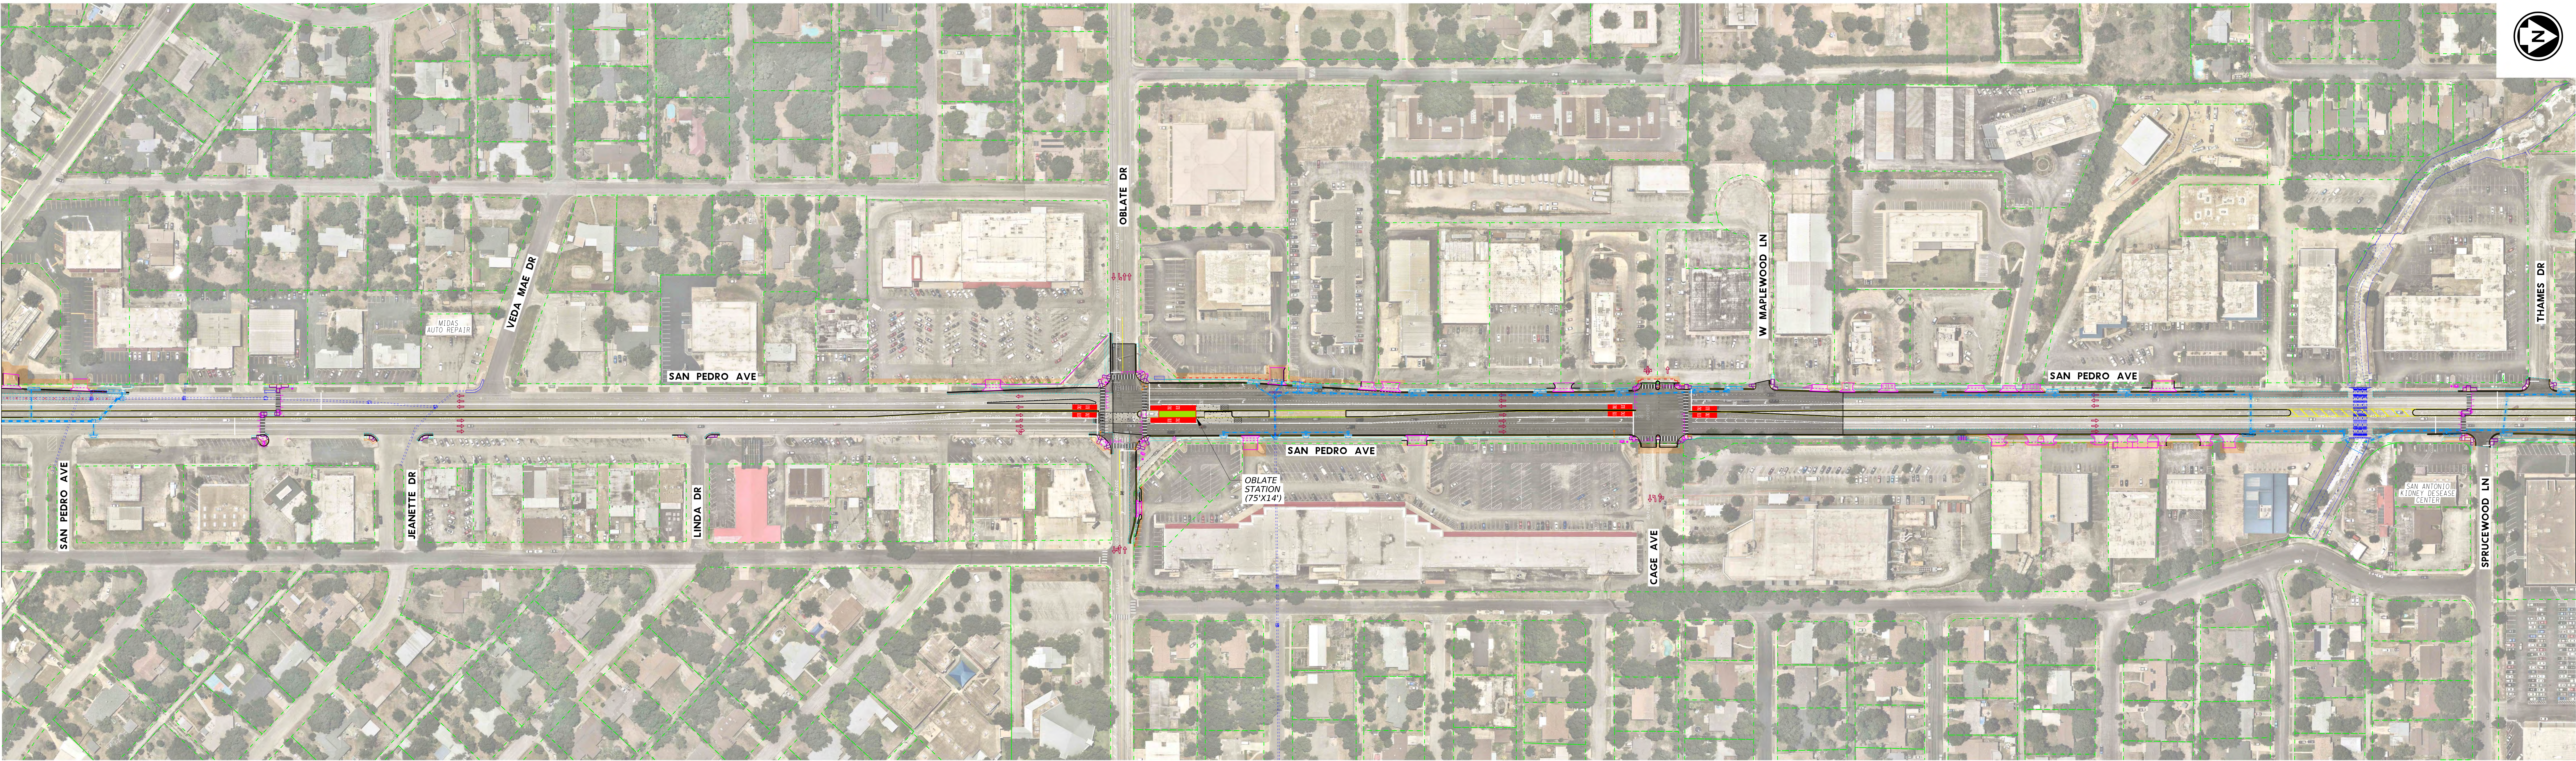

MATCH LINE STA 459+00

LEGEND

- PROPOSED STATION PLATFORM
- BUS ONLY LANE
- PROPOSED PAVEMENT
- PROPOSED DRAINAGE ELEMENTS
- EXISTING DRAINAGE ELEMENTS
- PROPOSED SIDEWALK/RAMPS
- PROPOSED CURB/MEDIAN
- PROPOSED BIKE FACILITY
- EXISTING TRAFFIC SIGNAL
- PROPOSED TRAFFIC SIGNAL
- EXISTING RIGHT OF WAY
- PROPOSED RIGHT OF WAY
- PROPOSED TEMPORARY EASEMENT
- PROPOSED CONCRETE
- PROPOSED DRIVEWAY
- TRAFFIC FLOW
- PARCEL NUMBER

SCALE: 1"=100'

PRELIMINARY
SUBJECT TO REVISION
NOT FOR CONSTRUCTION
DRAFT
FOR DISCUSSION/REVIEW ONLY
CURRENT AS OF:
8/4/2025



PARSONS
TBPE Registration No. F-1481

VIA
METROPOLITAN TRANSIT
San Antonio, Texas

ART GREEN LINE CORRIDOR

18x60-Roll-09-parcels			SHEET	OF
SUBMITTAL	PROJECT NO.:	684822	DATE:	8/4/2025
DRWN. BY: SL	DSON. BY:	CHKD. BY:	SHEET NO.:	

MATCH LINE STA 459+00

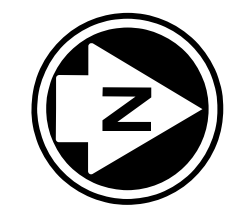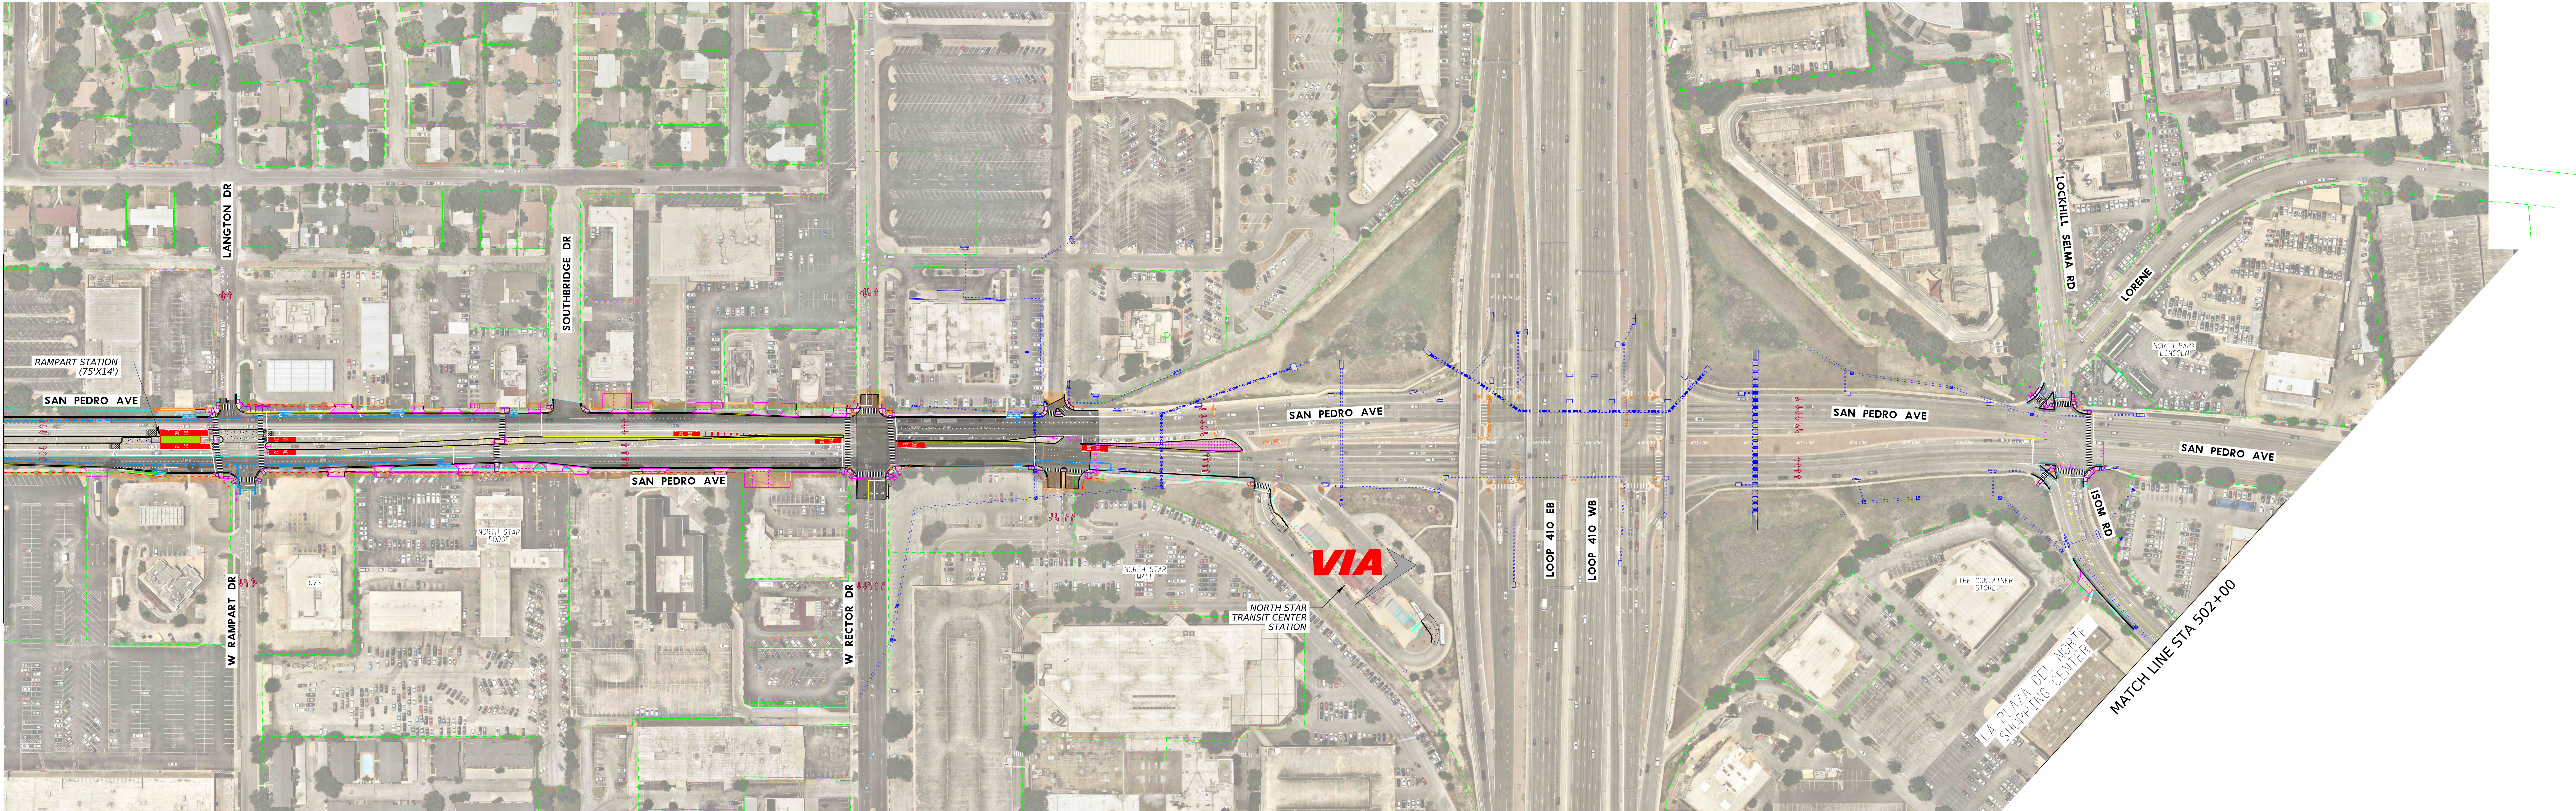

LEGEND

- PROPOSED STATION PLATFORM
- BUS ONLY LANE
- PROPOSED PAVEMENT
- PROPOSED DRAINAGE ELEMENTS
- EXISTING DRAINAGE ELEMENTS
- PROPOSED SIDEWALK/RAMPS
- PROPOSED CURB/MEDIAN
- PROPOSED BIKE FACILITY
- EXISTING TRAFFIC SIGNAL
- PROPOSED TRAFFIC SIGNAL
- EXISTING RIGHT OF WAY
- PROPOSED RIGHT OF WAY
- PROPOSED TEMPORARY EASEMENT
- PROPOSED CONCRETE
- PROPOSED DRIVEWAY
- TRAFFIC FLOW
- PARCEL NUMBER


SCALE: 1"=100'

PRELIMINARY
SUBJECT TO REVISION
NOT FOR CONSTRUCTION

DRAFT
FOR DISCUSSION/REVIEW ONLY
CURRENT AS OF:
8/4/2025




ART GREEN LINE CORRIDOR

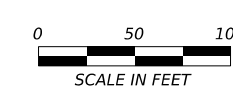

18x60-Roll-10-parcels			SHEET		OF	
SUBMITTAL		PROJECT NO.:		684822	DATE: 8/4/2025	
DRWN. BY: SL		DSGN. BY:		CHKD. BY:		SHEET NO.:

MATCH LINE STA 502+00

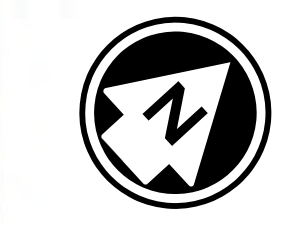

LEGEND

- PROPOSED STATION PLATFORM
- BUS ONLY LANE
- PROPOSED PAVEMENT
- PROPOSED DRAINAGE ELEMENTS
- EXISTING DRAINAGE ELEMENTS
- PROPOSED SIDEWALK/RAMPS
- PROPOSED CURB/MEDIAN
- PROPOSED BIKE FACILITY
- EXISTING TRAFFIC SIGNAL
- PROPOSED TRAFFIC SIGNAL
- EXISTING RIGHT OF WAY
- PROPOSED RIGHT OF WAY
- PROPOSED TEMPORARY EASEMENT
- PROPOSED CONCRETE
- PROPOSED DRIVEWAY
- TRAFFIC FLOW
- PARCEL NUMBER


SCALE: 1"=100'

PRELIMINARY
SUBJECT TO REVISION
NOT FOR CONSTRUCTION

DRAFT
FOR DISCUSSION/REVIEW ONLY
CURRENT AS OF:
8/4/2025



ART GREEN LINE CORRIDOR

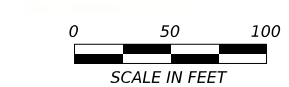

18x60-Roll-11-parcels			SHEET		OF				
SUBMITTAL		PROJECT NO.:		684822		DATE:		8/4/2025	
DRWN. BY: SL		DSGN. BY:		CHKD. BY:		SHEET NO.:			