
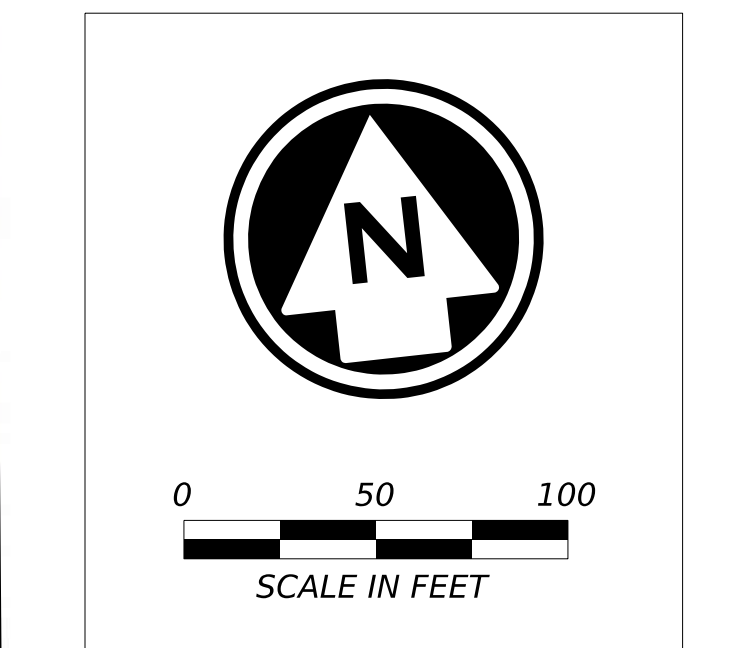


 

MATCH LINE STA 1145+00

SILVER LINE STATION

BUS ONLY LANE

PROPOSED FULL DEPTH PAVEMENT

PROPOSED MILL & OVERLAY

PROPOSED 5" PAVEMENT

PROPOSED CONCRETE

LEGEND

PROPOSED SIDEWALK/RAMPS

PROPOSED CURB/MEDIAN

PROPOSED DRIVEWAY

EXISTING RIGHT OF WAY

EXISTING TRAFFIC SIGNAL

PROPOSED TRAFFIC SIGNAL

TRAFFIC DELINEATOR

BIKE LANE

PROPOSED DRAINAGE

SCALE: 1"=50'

DRAFT

VIA SILVER LINE CORRIDOR

8/14/2026


BEGIN TO STA 1145+00

ROLL PLOT SHEET: 1 OF 9

PARSONS
TBPE Registration No. F-1481

VIA
METROPOLITAN TRANSIT
San Antonio, Texas

MATCH LINE STA 1145+00

 

MATCH LINE STA 2191+00

SILVER LINE STATION

BUS ONLY LANE

PROPOSED FULL DEPTH PAVEMENT

PROPOSED MILL & OVERLAY

PROPOSED 5" PAVEMENT

PROPOSED CONCRETE

LEGEND

PROPOSED SIDEWALK/RAMPS

PROPOSED CURB/MEDIAN

PROPOSED DRIVEWAY

EXISTING RIGHT OF WAY

EXISTING TRAFFIC SIGNAL

PROPOSED TRAFFIC SIGNAL

TRAFFIC DELINEATOR

BIKE LANE

PROPOSED DRAINAGE

SCALE: 1"=50'

DRAFT

VIA SILVER LINE CORRIDOR

8/14/2026

STA 1145+00 TO STA 2191+00

ROLL PLOT SHEET: 2 OF 9

PARSONS


TBPE Registration No. F-1481

VIA

METROPOLITAN TRANSIT

San Antonio, Texas

MATCH LINE STA 2191+00

 

MATCH LINE STA 2237+00

SILVER LINE STATION

BUS ONLY LANE

PROPOSED FULL DEPTH PAVEMENT

PROPOSED MILL & OVERLAY

PROPOSED 5" PAVEMENT

PROPOSED CONCRETE

LEGEND

PROPOSED SIDEWALK/RAMPS

PROPOSED CURB/MEDIAN

PROPOSED DRIVEWAY

EXISTING RIGHT OF WAY

EXISTING TRAFFIC SIGNAL

PROPOSED TRAFFIC SIGNAL

TRAFFIC DELINEATOR

BIKE LANE

PROPOSED DRAINAGE

SCALE: 1"=50'

DRAFT

VIA SILVER LINE CORRIDOR

8/14/2026

STA 2191+00 TO STA 2237+00

ROLL PLOT SHEET: 3 OF 9

PARSONS


TBPE Registration No. F-1481

VIA

METROPOLITAN TRANSIT

San Antonio, Texas

MATCH LINE STA 2237+00

 

MATCH LINE STA 2283+00

SCALE: 1"=50'


DRAFT

VIA SILVER LINE
CORRIDOR


8/14/2026

STA 2237+00 TO STA 2283+00

ROLL PLOT SHEET: 4 OF 9

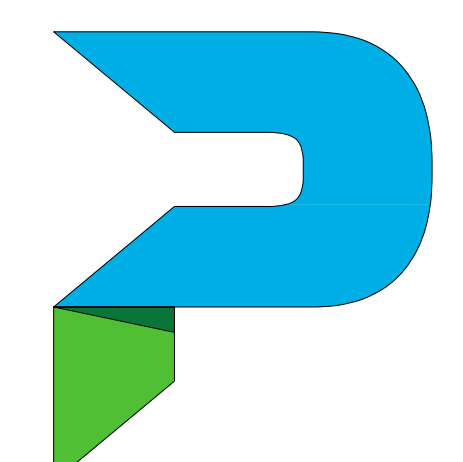


PARSONS
TBPE Registration No. F-1481

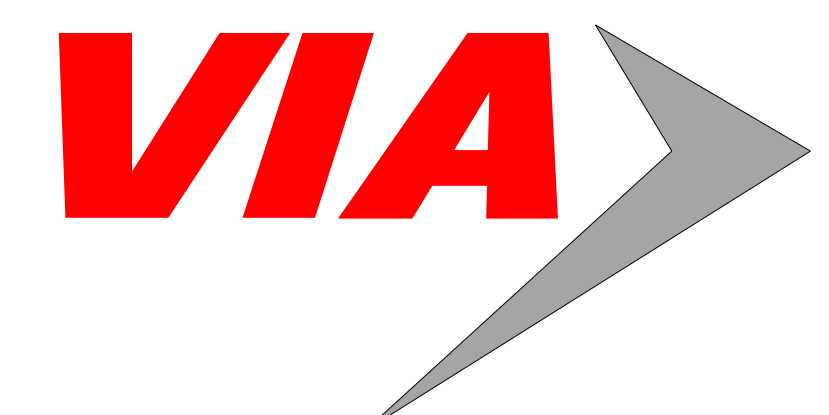

VIA
METROPOLITAN TRANSIT
San Antonio, Texas

MATCH LINE STA 2283+00

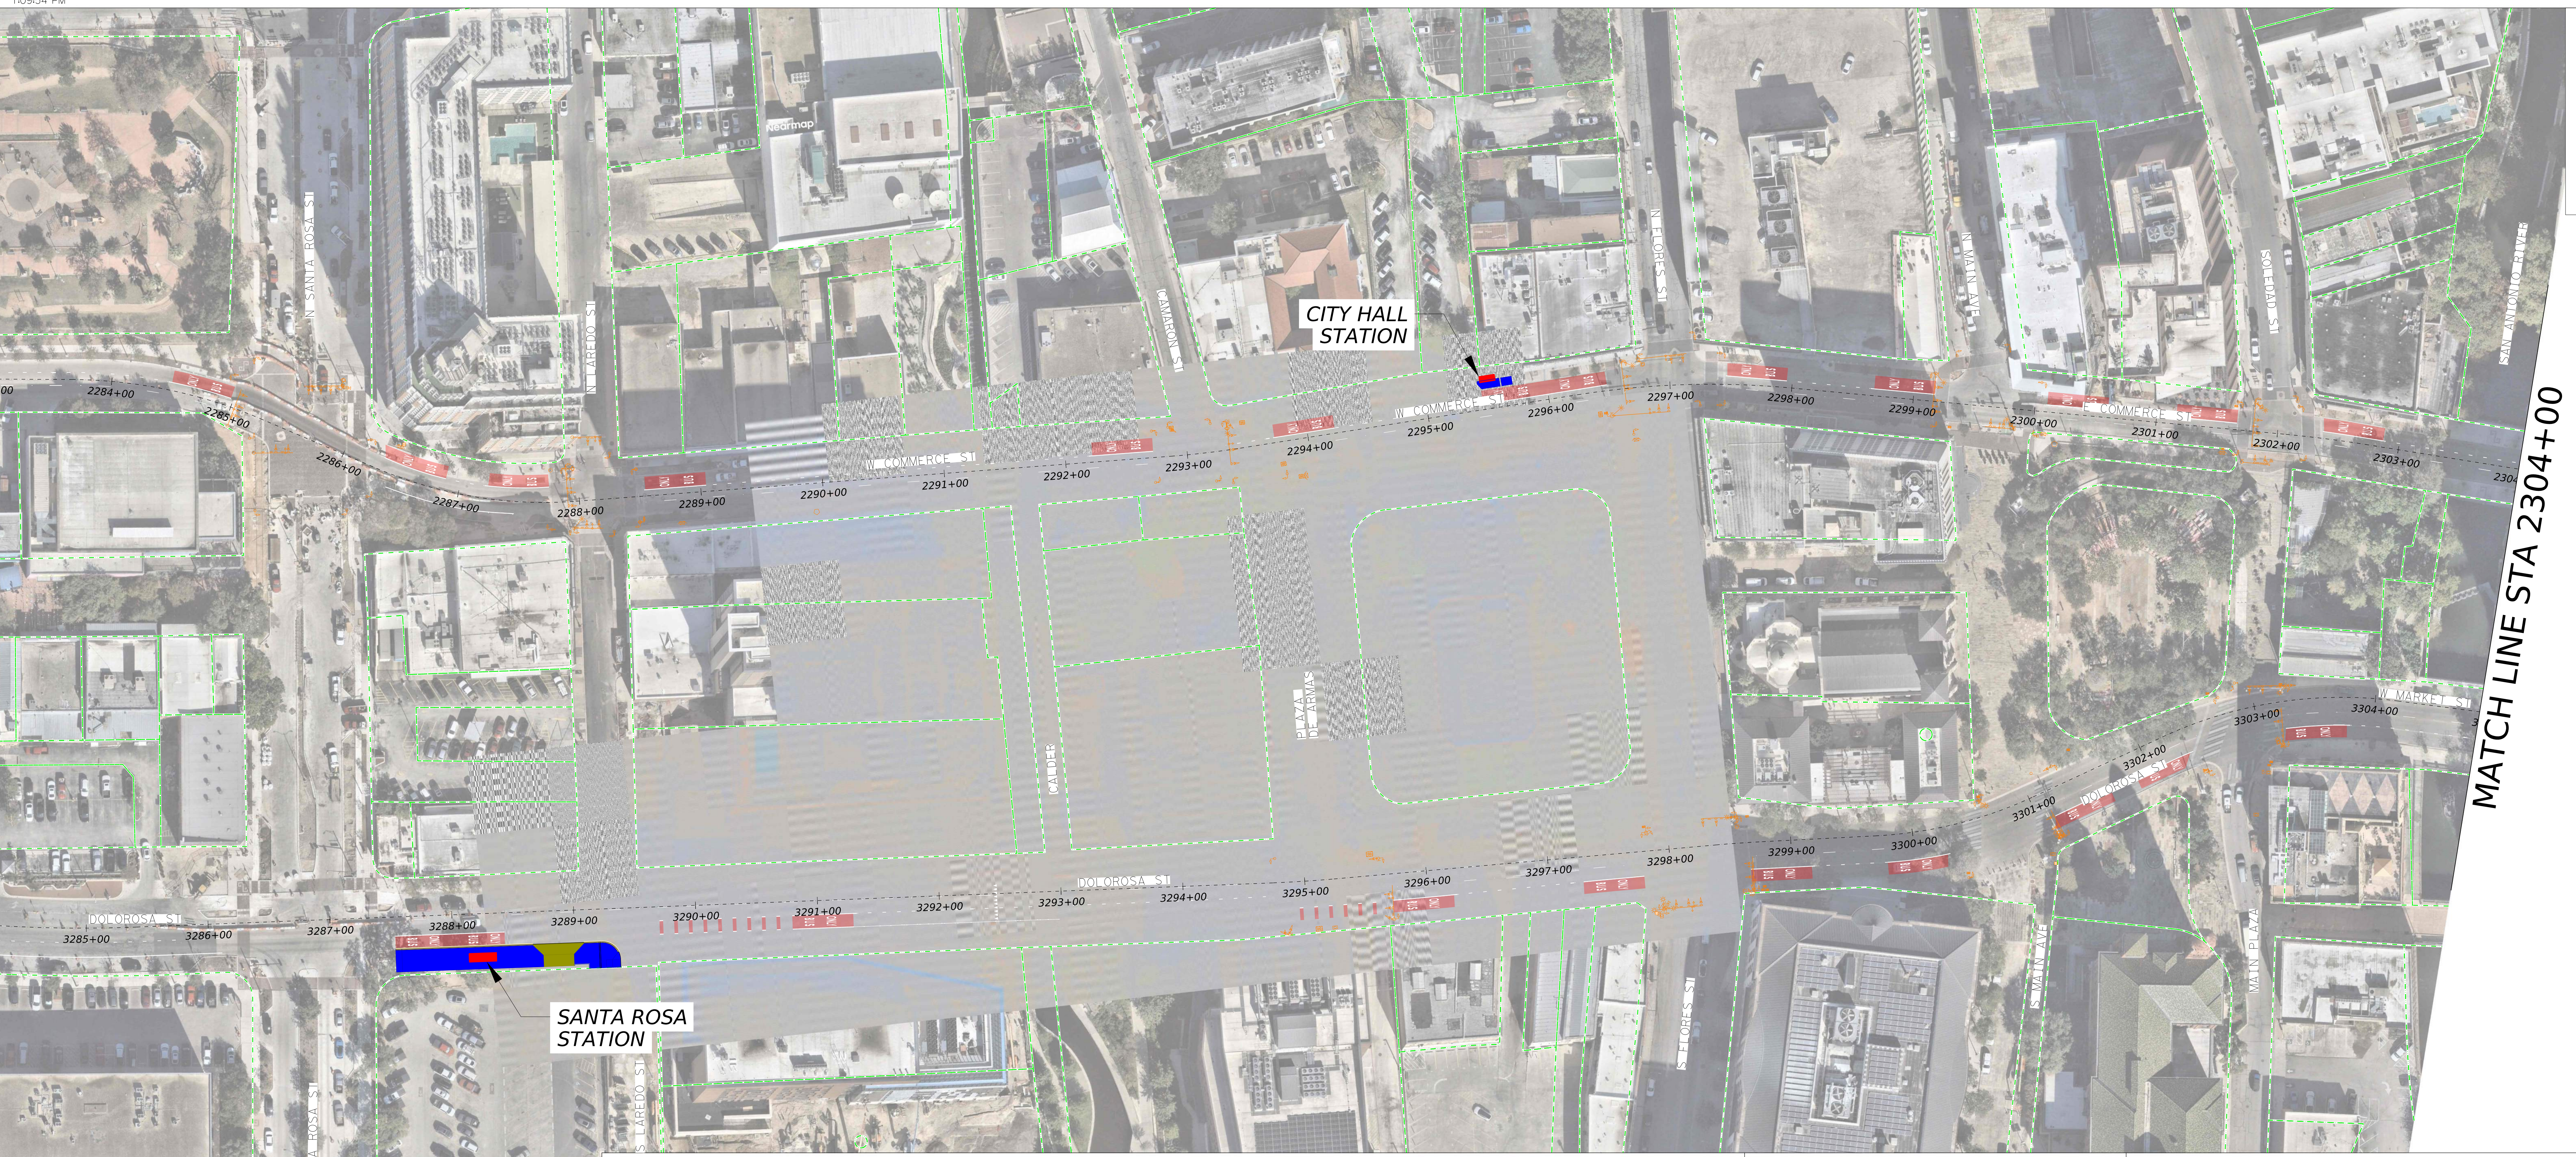

MATCH LINE STA 2304+00

- | | | | |
|------------------------------|-------------------------|-------------------------|-------------------------|
| SILVER LINE STATION | PROPOSED SIDEWALK/RAMPS | PROPOSED CURB/MEDIAN | EXISTING TRAFFIC SIGNAL |
| BUS ONLY LANE | PROPOSED DRIVEWAY | PROPOSED TRAFFIC SIGNAL | PROPOSED TRAFFIC SIGNAL |
| PROPOSED FULL DEPTH PAVEMENT | EXISTING RIGHT OF WAY | TRAFFIC DELINEATOR | BIKE LANE |
| PROPOSED MILL & OVERLAY | | PROPOSED DRAINAGE | |
| PROPOSED 5" PAVEMENT | | | |
| PROPOSED CONCRETE | | | |

SCALE: 1"=50'

DRAFT


VIA SILVER LINE CORRIDOR

8/14/2026

STA 2283+00 TO STA 2317+00

ROLL PLOT SHEET: 5 OF 9


MATCH LINE STA 2304+00

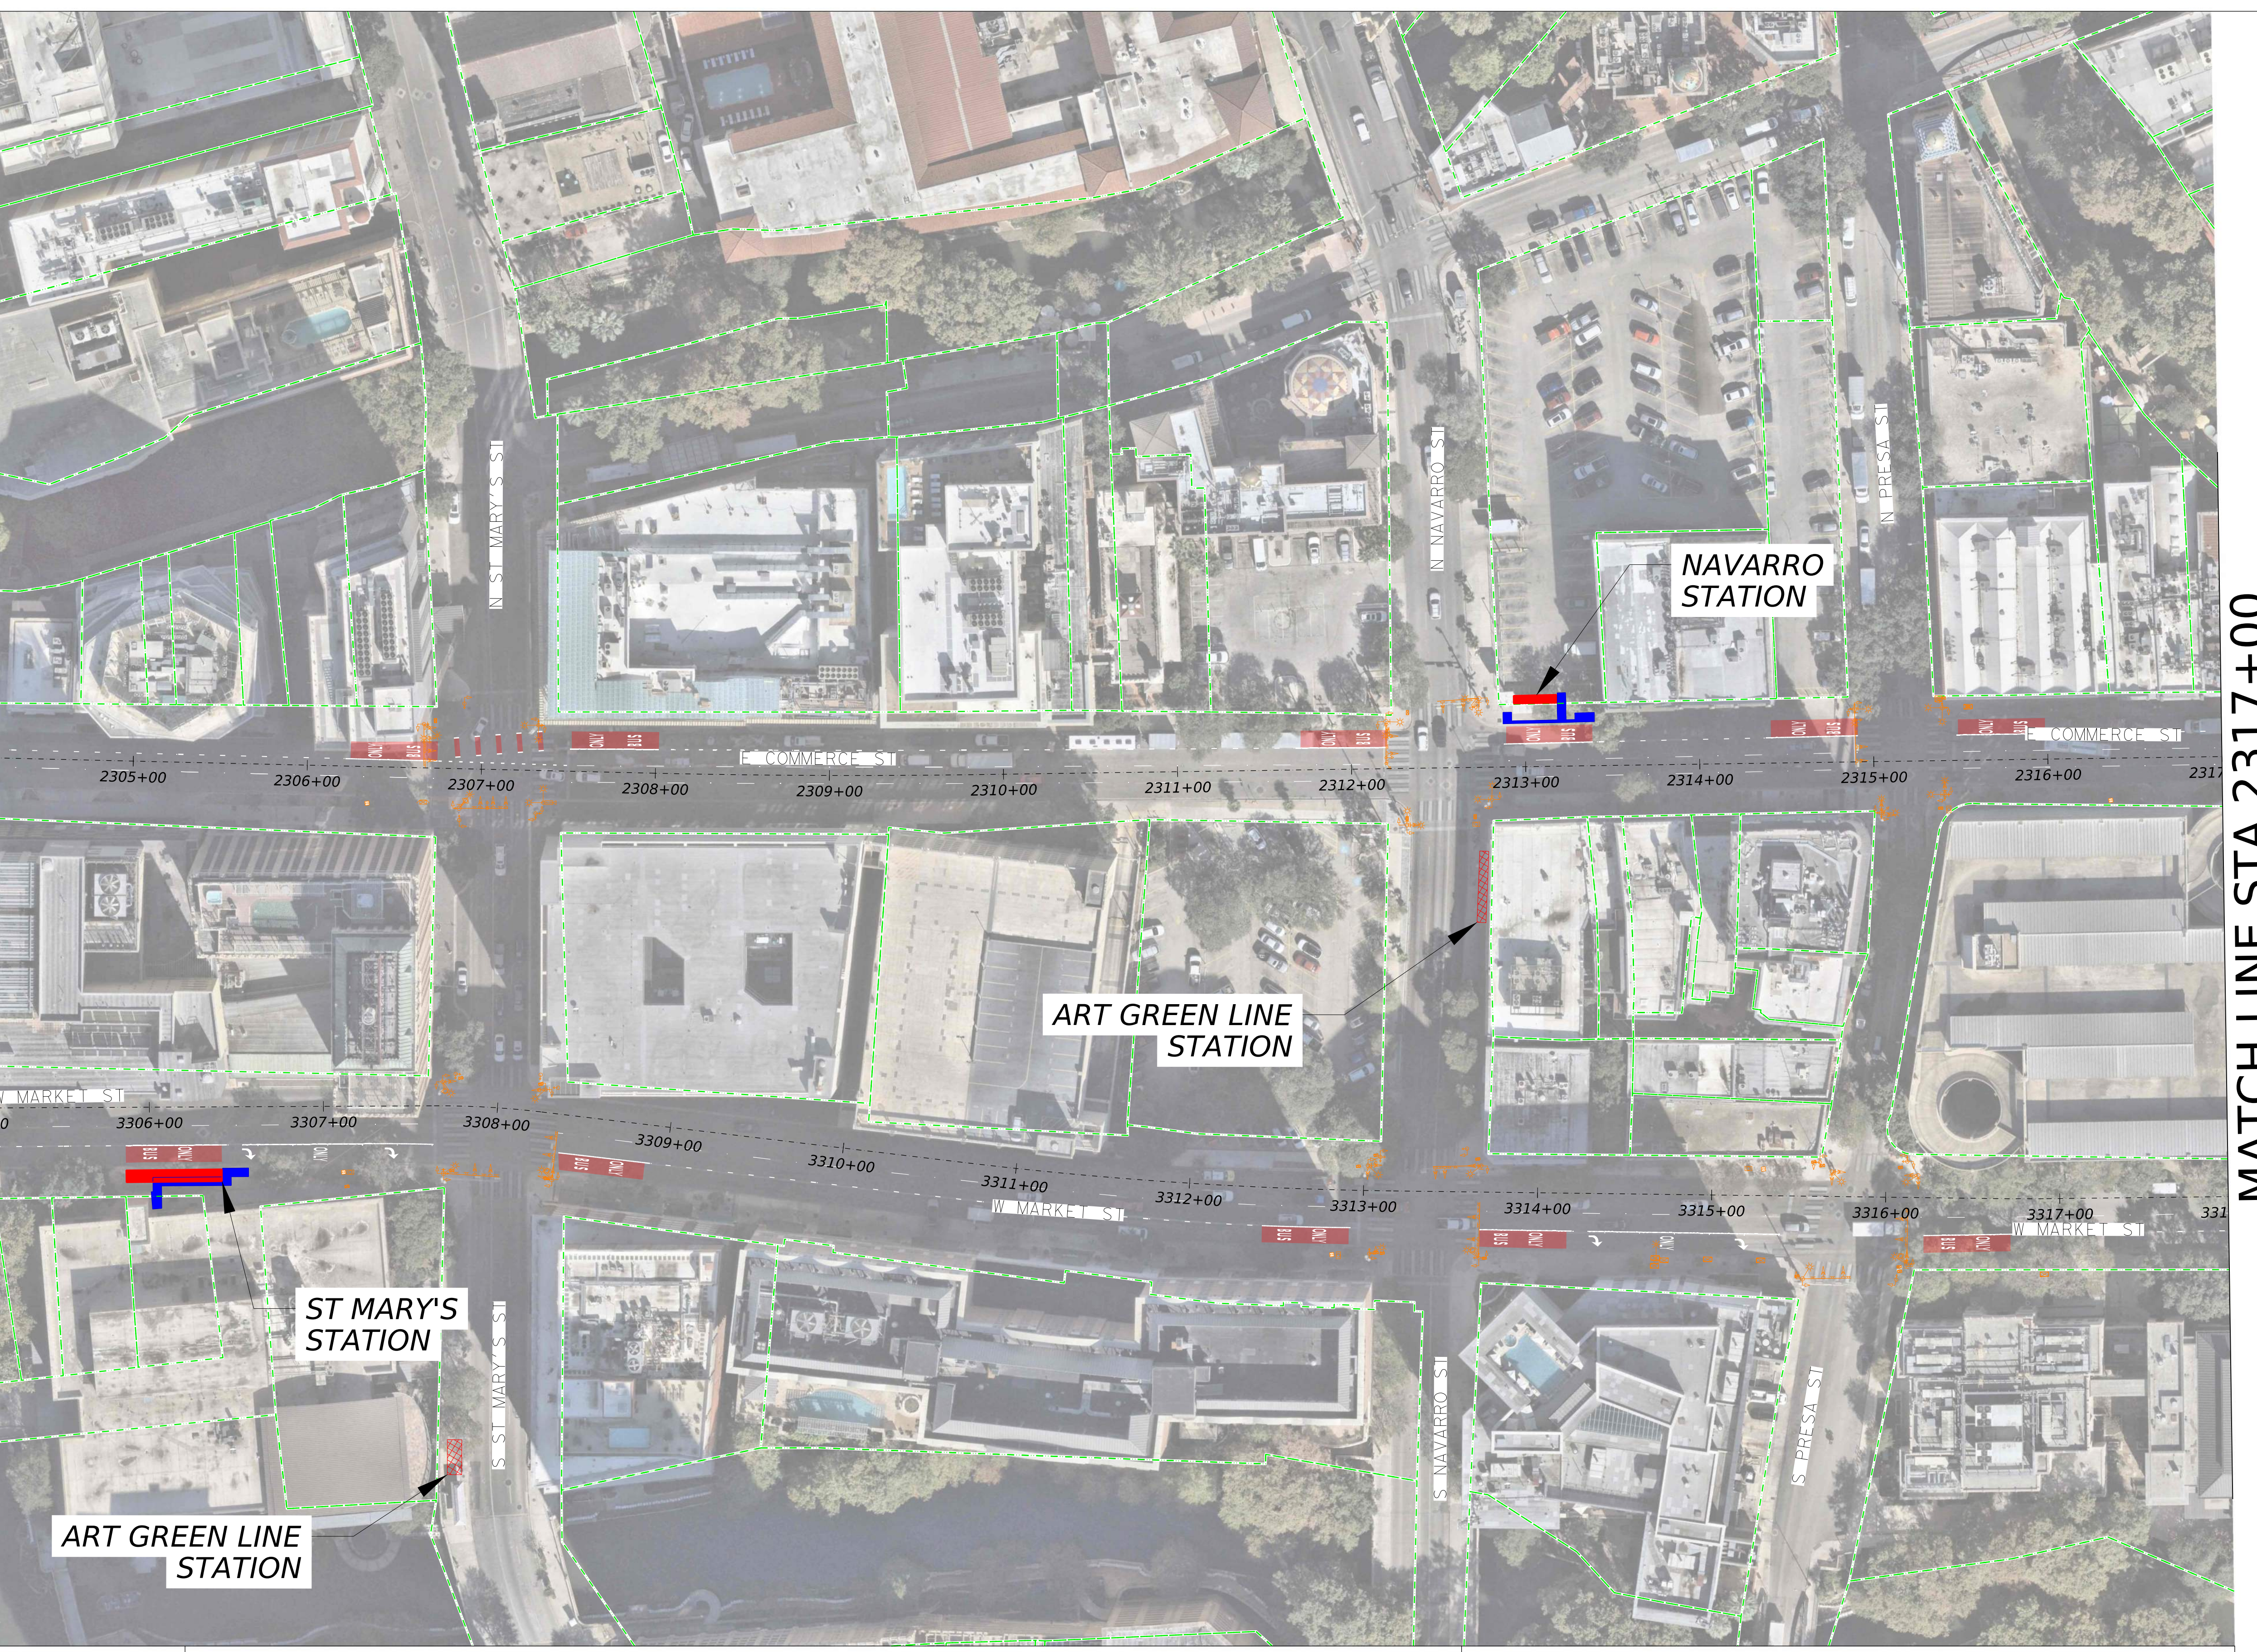

MATCH LINE STA 2317+00



MATCH LINE STA 2317+00

 

MATCH LINE STA 2353+00

	SILVER LINE STATION		LEGEND		EXISTING TRAFFIC SIGNAL
	BUS ONLY LANE		PROPOSED SIDEWALK/RAMPS		PROPOSED TRAFFIC SIGNAL
	PROPOSED FULL DEPTH PAVEMENT		PROPOSED CURB/MEDIAN		TRAFFIC DELINEATOR
	PROPOSED MILL & OVERLAY		PROPOSED DRIVEWAY		BIKE LANE
	PROPOSED 5" PAVEMENT		EXISTING RIGHT OF WAY		PROPOSED DRAINAGE
	PROPOSED CONCRETE				

SCALE: 1"=50'

DRAFT

VIA SILVER LINE CORRIDOR

8/14/2026

STA 2317+00 TO STA 4364+00

ROLL PLOT SHEET: 6 OF 9

PARSONS

TBPE Registration No. F-1481

VIA


METROPOLITAN TRANSIT

San Antonio, Texas

MATCH LINE STA 2353+00



MATCH LINE STA 4364+00

 

MATCH LINE STA 4364+00

SILVER LINE STATION

BUS ONLY LANE

PROPOSED FULL DEPTH PAVEMENT

PROPOSED MILL & OVERLAY

PROPOSED 5" PAVEMENT

PROPOSED CONCRETE

LEGEND

PROPOSED SIDEWALK/RAMPS

PROPOSED CURB/MEDIAN

PROPOSED DRIVEWAY

EXISTING RIGHT OF WAY

EXISTING TRAFFIC SIGNAL

PROPOSED TRAFFIC SIGNAL

TRAFFIC DELINEATOR

BIKE LANE

PROPOSED DRAINAGE

SCALE: 1"=50'

DRAFT

VIA SILVER LINE CORRIDOR

8/14/2026


STA 4364+00 TO STA 5415+00

ROLL PLOT SHEET: 7 OF 9

PARSONS
TBPE Registration No. F-1481

VIA
METROPOLITAN TRANSIT
San Antonio, Texas

MATCH LINE STA 5415+00

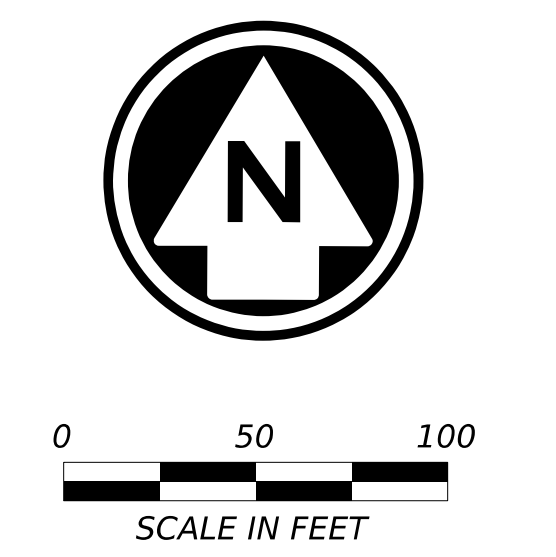

	SILVER LINE STATION
	BUS ONLY LANE
	PROPOSED FULL DEPTH PAVEMENT
	PROPOSED MILL & OVERLAY
	PROPOSED 5" PAVEMENT
	PROPOSED CONCRETE

LEGEND

- PROPOSED SIDEWALK/RAMPS
- PROPOSED CURB/MEDIAN
- PROPOSED DRIVEWAY
- EXISTING RIGHT OF WAY

	EXISTING TRAFFIC SIGNAL
	PROPOSED TRAFFIC SIGNAL
	TRAFFIC DELINEATOR
	BIKE LANE
	PROPOSED DRAINAGE

SCALE: 1" = 50'

DRAFT


VIA SILVER LINE CORRIDOR

STA 5415+00 TO STA 5461+00

ROLL PLOT SHEET: 8 OF 9

VIA SILVER LINE
CORRIDOR

8/14/2026

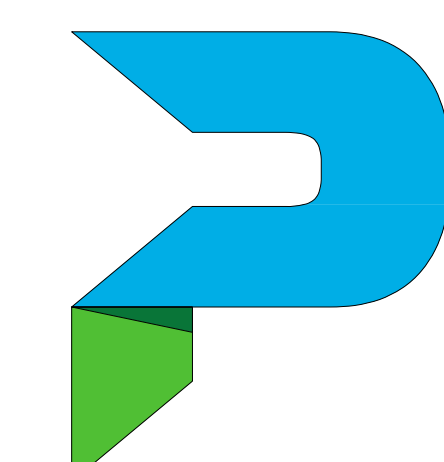


PARSONS
TBPE Registration No. F-1481



METROPOLITAN TRANSIT
San Antonio, Texas

MATCH LINE STA 5461+00

 

SILVER LINE STATION

BUS ONLY LANE

PROPOSED FULL DEPTH PAVEMENT

PROPOSED MILL & OVERLAY

PROPOSED 5" PAVEMENT

PROPOSED CONCRETE

LEGEND

PROPOSED SIDEWALK/RAMPS

PROPOSED CURB/MEDIAN

PROPOSED DRIVEWAY

EXISTING RIGHT OF WAY

EXISTING TRAFFIC SIGNAL

PROPOSED TRAFFIC SIGNAL

TRAFFIC DELINEATOR

BIKE LANE

PROPOSED DRAINAGE

SCALE: 1"=50'

DRAFT

VIA SILVER LINE CORRIDOR

STA 5461+00 TO END

ROLL PLOT SHEET: 9 OF 9

8/14/2026

PARSONS

TBPE Registration No. F-1481

VIA

METROPOLITAN TRANSIT

San Antonio, Texas